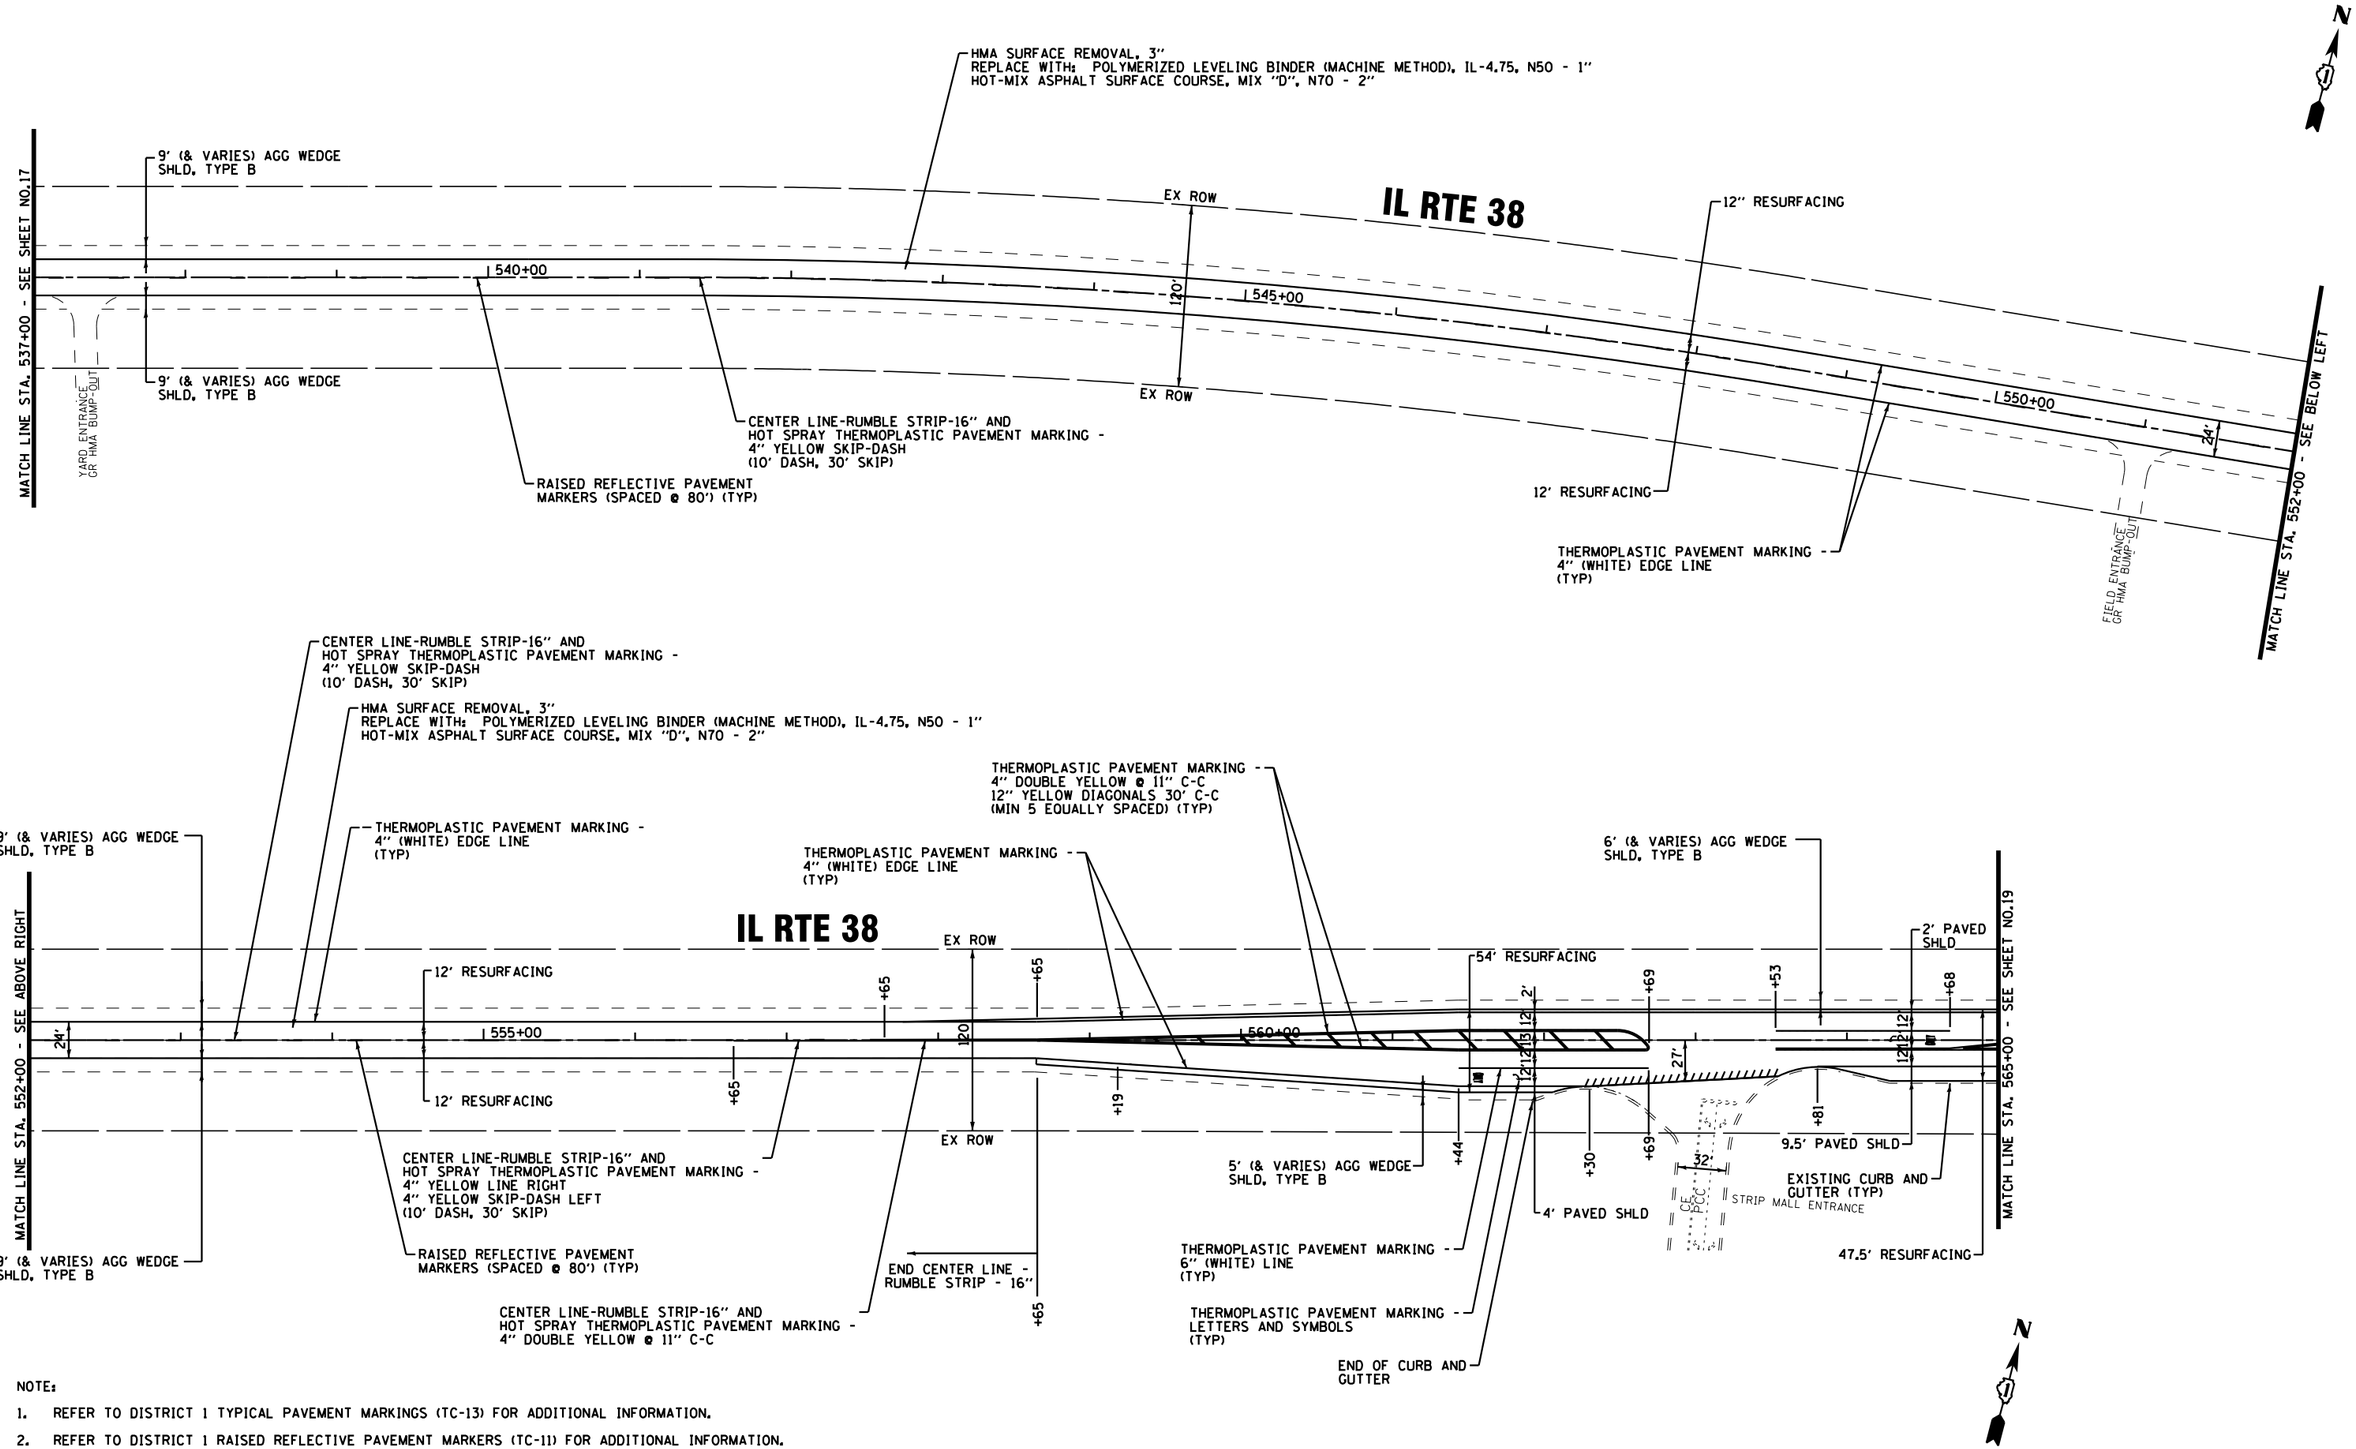

NOTE:

1. REFER TO DISTRICT 1 TYPICAL PAVEMENT MARKINGS (TC-13) FOR ADDITIONAL INFORMATION.
2. REFER TO DISTRICT 1 RAISED REFLECTIVE PAVEMENT MARKERS (TC-11) FOR ADDITIONAL INFORMATION.
3. REFER TO DISTRICT 1 RUMBLE STRIPES FOR CENTERLINE, NON-FREEWAY (BD-55) FOR ADDITIONAL INFORMATION.

COPYRIGHT © 2014, BY BAXTER & WOODMAN, INC.
STATE OF ILLINOIS - PROFESSIONAL DESIGN FIRM
LICENSE NO.- 184-001121 - EXPIRES 4/30/2015
5/22/2014 3:24:46 PM

...\plotdrv\pdf-BW_Default.plt
...\PLOTS\100153-W0-16-PEN.tbl
I:\Crystal Lake\ILDOT\100153-\40-Design\W0-16 Il38 Dekalb to Rt 47\CADD-SURVEY\DRAWINGS\DGNS\100153-W0-16-PLAN12.sht

BAXTER & WOODMAN Consulting Engineers

DESIGNED	TLH	REVISED	-7-20-11 IDOT REVIEW
DRAWN	UKB	REVISED	-10-22-12 IDOT REVIEW
CHECKED	RWL	REVISED	- 5-12-14 ℄ RUMBLE
DATE	12-17-10	FILE	100153-W0-16-PLAN12.sht

STATE OF ILLINOIS
DEPARTMENT OF TRANSPORTATION

IL ROUTE 38
WEST COUNTY LINE ROAD TO IL ROUTE 47
ROADWAY & PAVEMENT MARKING PLAN

SCALE: 1"=50' STA. 537+00 TO STA. 565+00

F.A.P RTE.	SECTION	COUNTY	TOTAL SHEETS	SHEET NO.
567	5R-RS-3	KANE	30	18
C-91-307-11		CONTRACT NO. 60N37		
FED. ROAD DIST. NO. 1	ILLINOIS	FED. AID PROJECT		