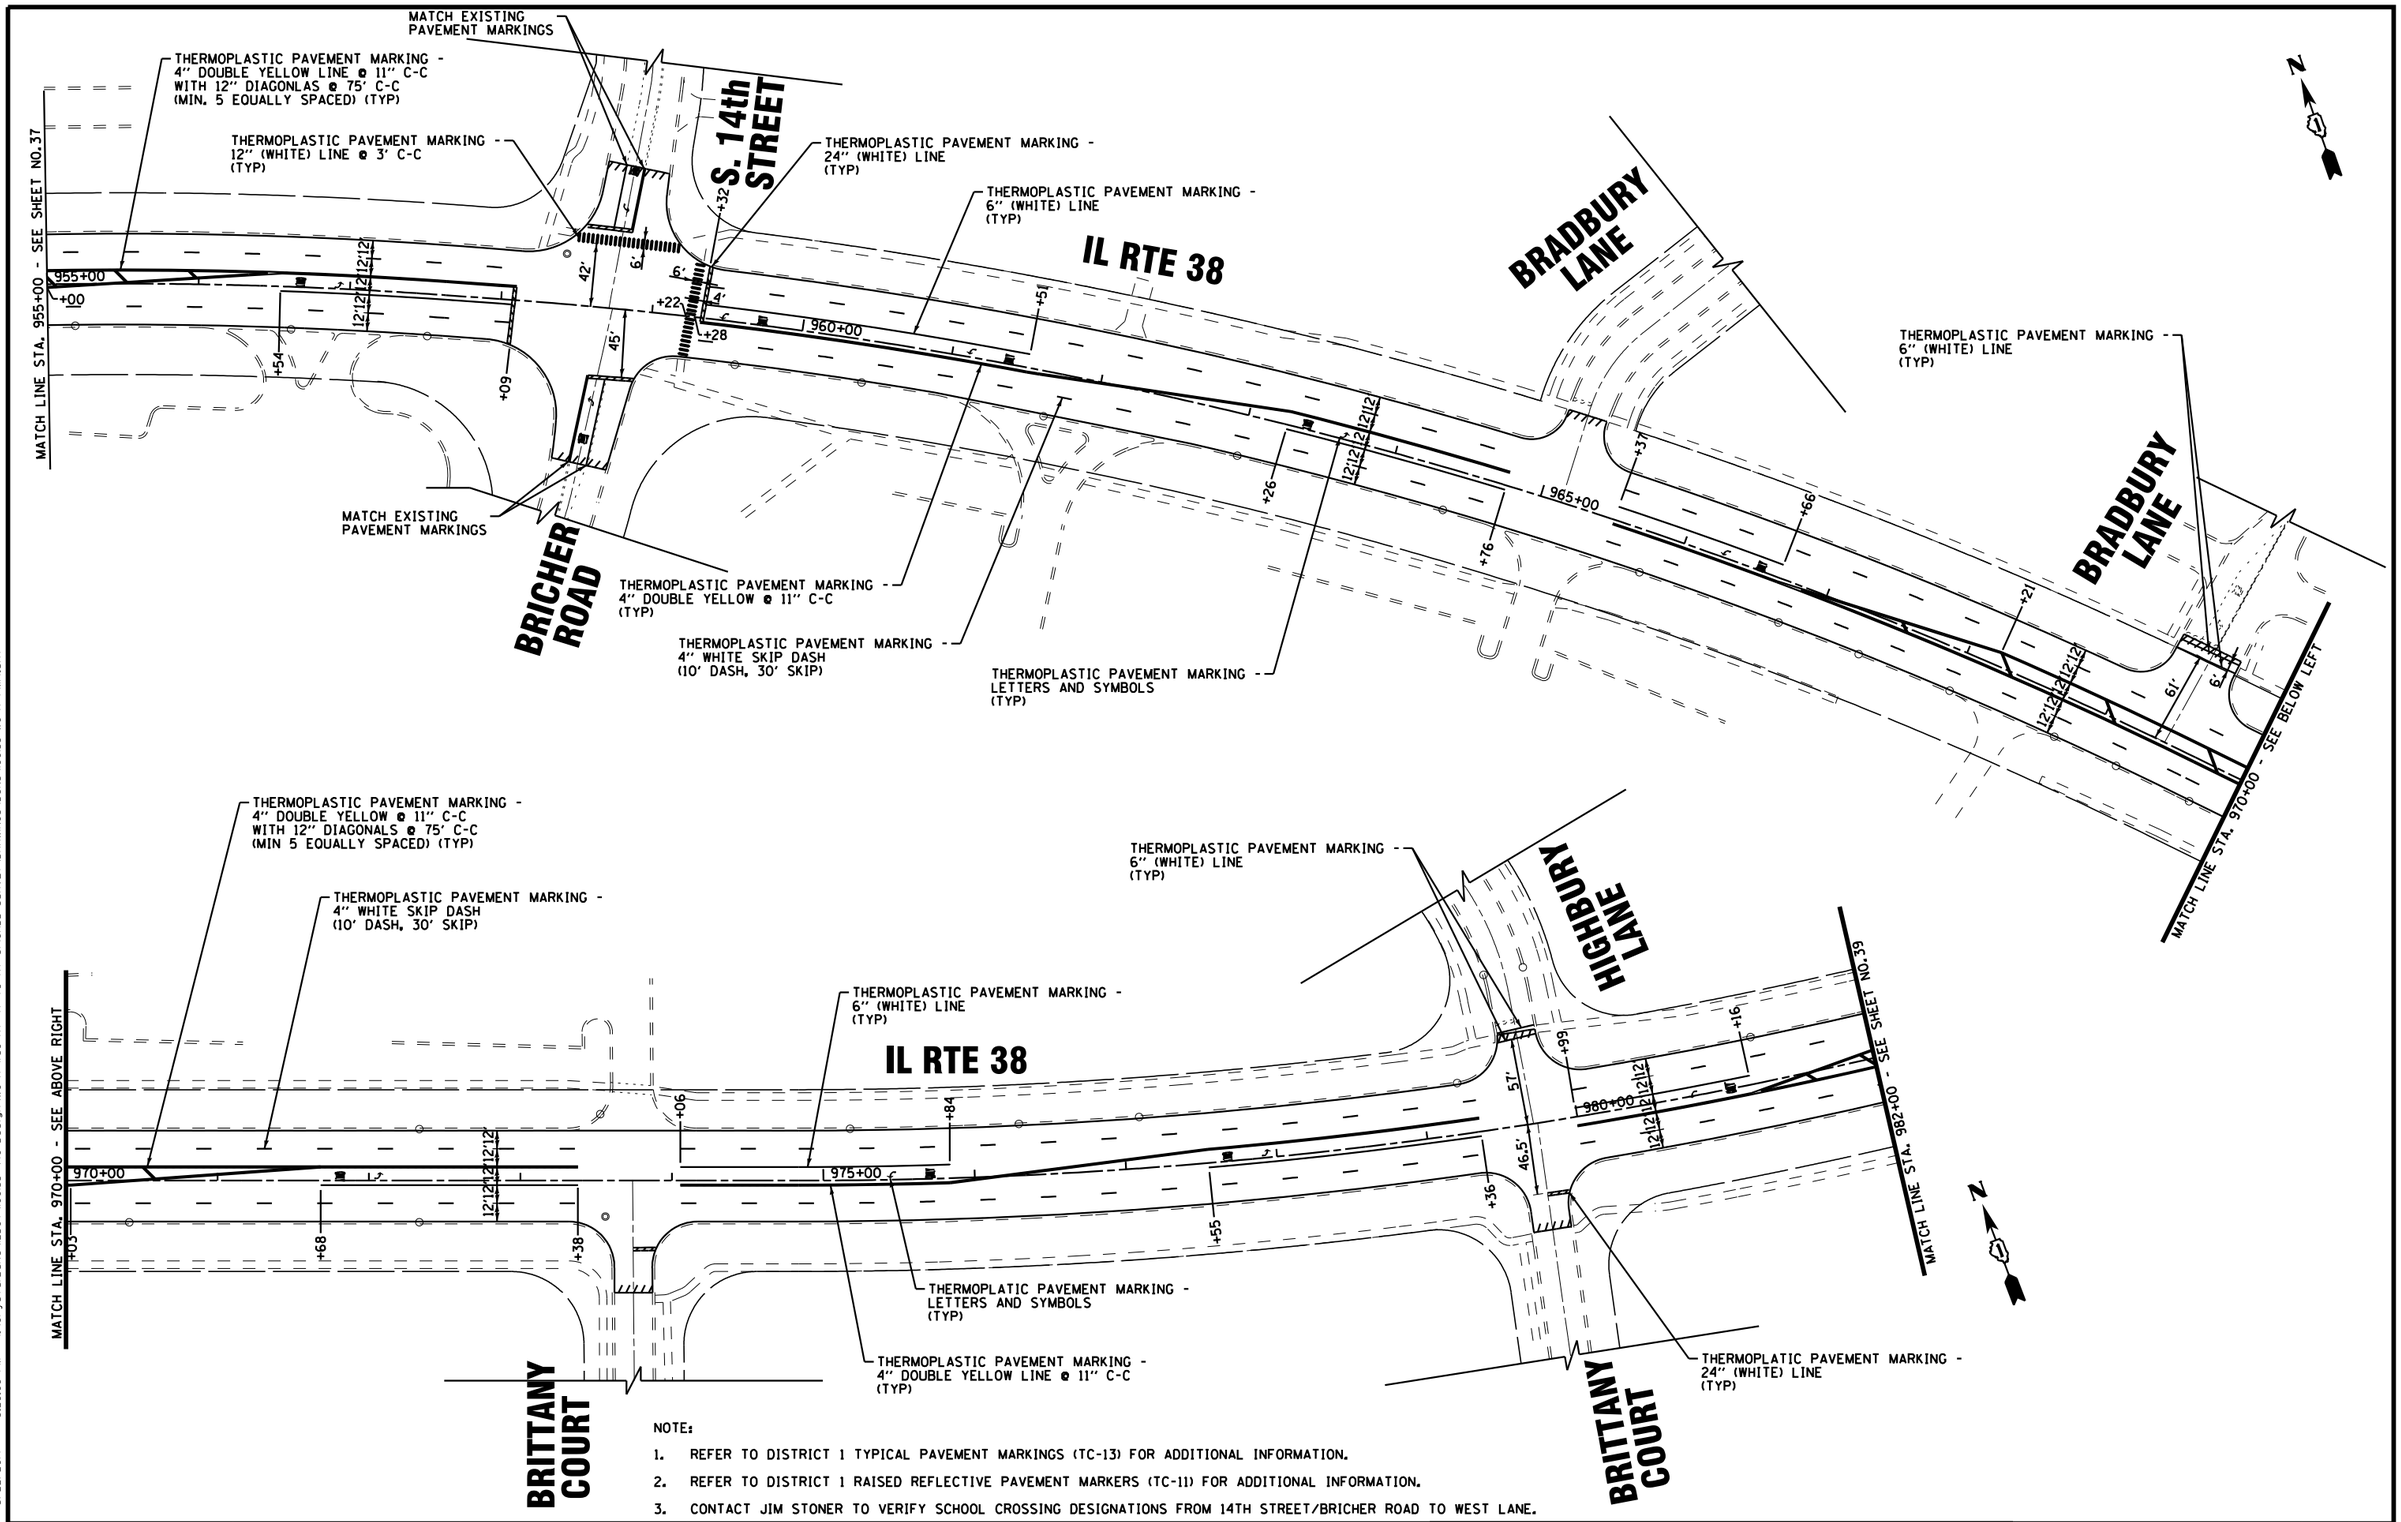

NOTE:

1. REFER TO DISTRICT 1 TYPICAL PAVEMENT MARKINGS (TC-13) FOR ADDITIONAL INFORMATION.
2. REFER TO DISTRICT 1 RAISED REFLECTIVE PAVEMENT MARKERS (TC-11) FOR ADDITIONAL INFORMATION.
3. CONTACT JIM STONER TO VERIFY SCHOOL CROSSING DESIGNATIONS FROM 14TH STREET/BRICHER ROAD TO WEST LANE.

COPYRIGHT © 2014, BY BAXTER & WOODMAN, INC.
STATE OF ILLINOIS - PROFESSIONAL DESIGN FIRM
LICENSE NO. - 184-001211 - EXPIRES 4/30/2015
265moc 5/22/2014 3:28:09 PM
...\plotdrv\pdf-BW_Default.pit
...\PLOTS\100153-W0-17-PEN.tbl
I:\CrystalLake\LD01\100153-\40-Design\W0-17 IL38 Rt 47 to Rt 31\CADD-SURVEY\DRAWINGS\DGNS\100153-W0-17-PM14.sht

DESIGNED - TLH	REVISED - 7-20-11 IDOT REVIEW	STATE OF ILLINOIS DEPARTMENT OF TRANSPORTATION	IL ROUTE 38 IL ROUTE 47 TO IL ROUTE 31 PAVEMENT MARKING PLAN
DRAWN - UKB	REVISED - 10-22-12 IDOT REVIEW		SCALE: 1"=50' STA.955+00 TO STA.982+00
CHECKED - RWL	REVISED - 5-12-14 UPDATE		
DATE - 12-17-10	FILE - 100153-W0-17-PM14.sht		

BAXTER & WOODMAN Consulting Engineers

F.A.P RTE.	SECTION	COUNTY	TOTAL SHEETS	SHEET NO.
347	4R-RS-8	KANE	65	38
	C-91-308-11	CONTRACT NO. 60N38		
FED. ROAD DIST. NO. 1	ILLINOIS	FED AID PROJECT		