WORK SHALL MEET THE REQUIREMENTS OF THE SPECIAL PROVISION, "**TRAFFIC SIGNAL SPECIFICATIONS FOR DETECTOR LOOP REPLACEMENT AND/OR INSTALLATION ON ROADWAY GRINDING, RESURFACING AND PATCHING OPERATIONS**". SPECIAL ATTENTION MUST BE MADE TO THE SECTIONS "**INSPECTION OF CONSTRUCTION**" AND "**DETECTOR LOOP REPLACEMENT**" FOR INSTALLATION AND INSPECTION REQUIREMENTS. LOOP REPLACEMENT WORK THAT DOES NOT MEET THE CONTRACT REQUIREMENTS **SHALL NOT BE PAID.** WORK NECESSARY TO COMPLETE THE LOOP REPLACEMENT WORK MAY BE ASSIGNED BY THE ENGINEER TO IDOT'S ELECTRICAL MAINTENANCE CONTRACTOR (EMC); ALL RELATED COSTS WILL BE THE RESPONSIBILITY OF THE CONTRACTOR.

TRAFFIC SIGNAL LEGEND

	PROPOSED	EXISTING
SIGNAL HEAD WITH BACKPLATE		
SIGNAL HEAD		
GALVANIZED STEEL CONDUIT IN TRENCH OR PUSHED		
DETECTOR LOOP		
VEHICLE DETECTOR, NON COMPENSATED MAGNETIC TYPE		
RACEWAY FOR MAGNETIC DETECTOR, TYPE I OR TYPE II		"E"

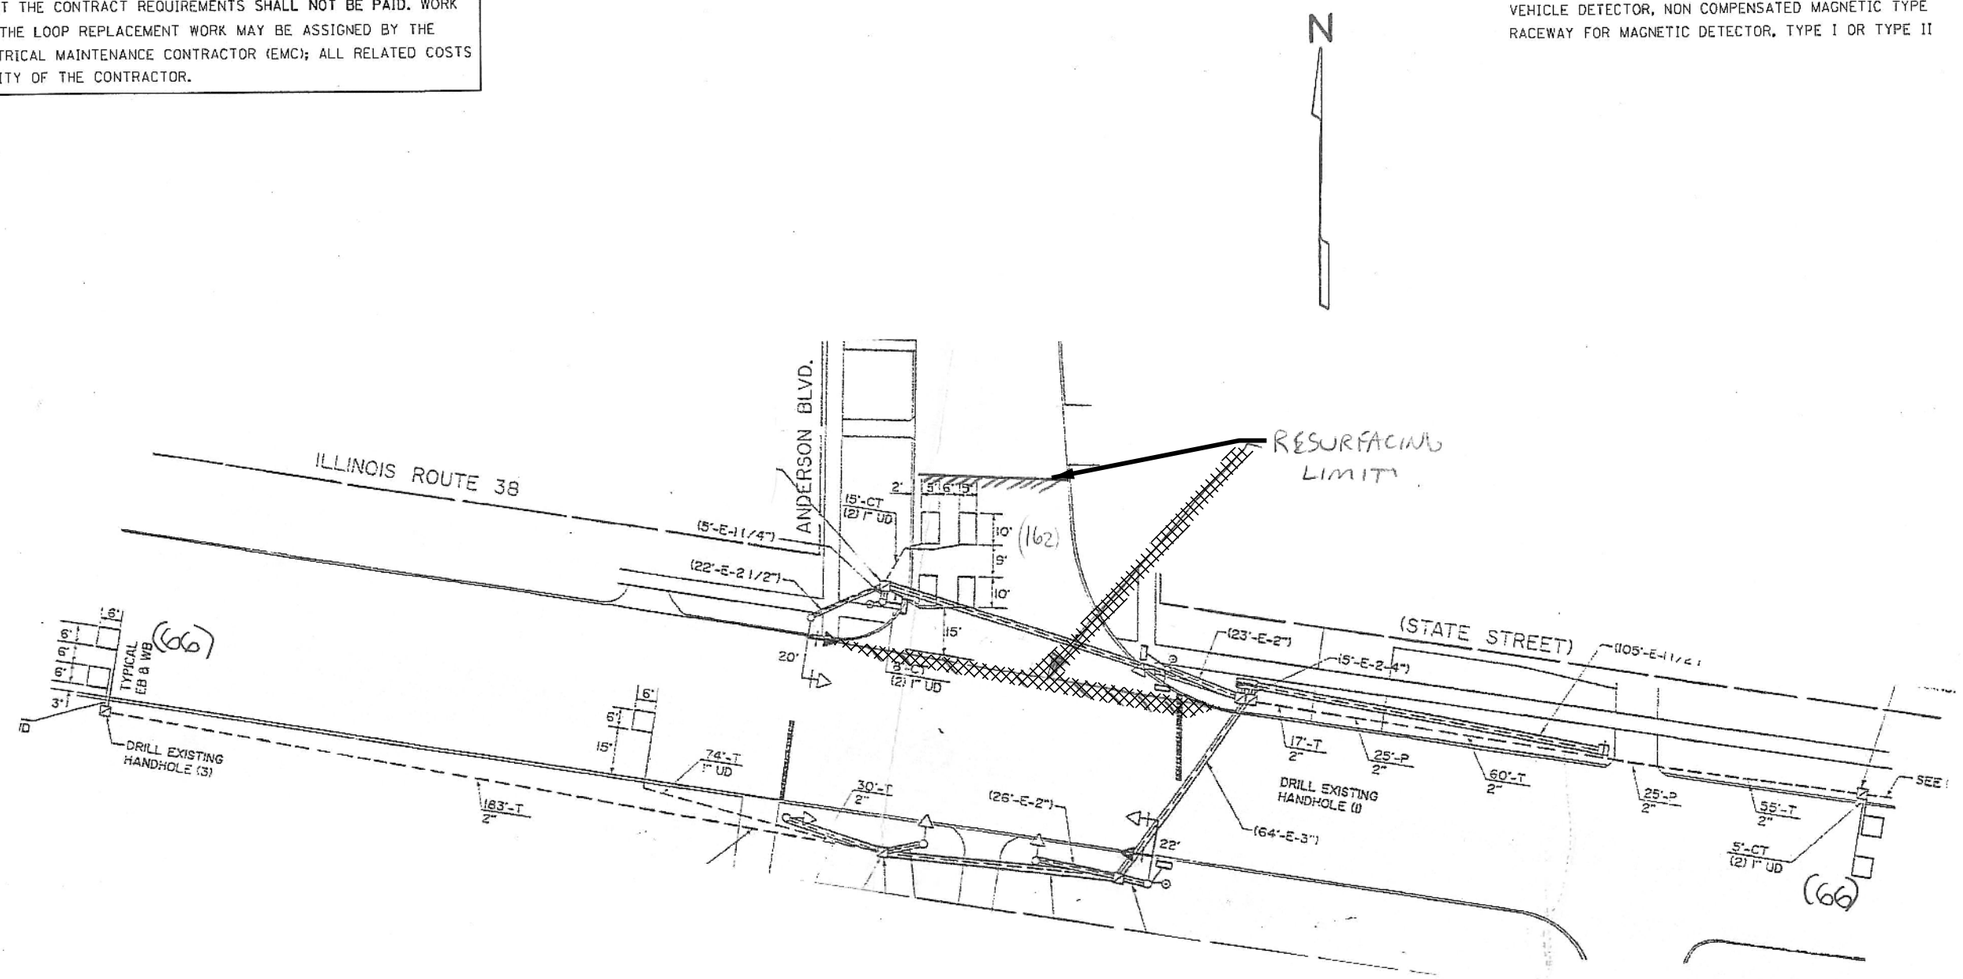

REPLACE ALL DETECTOR LOOPS AS SHOWN
(WITHIN THE RESURFACING LIMITS)

CODE	QUANTITY	UNIT	ITEM
88600600	~~132~~ 294	FOOT	DETECTOR LOOP, REPLACEMENT

THIS PLAN IS FOR THE SOLE PURPOSE OF DETECTOR LOOP REPLACEMENTS ONLY

BAXTER & WOODMAN Consulting Engineers

DESIGNED - TLH	REVISED - 7-20-11 IDOT REVIEW	STATE OF ILLINOIS DEPARTMENT OF TRANSPORTATION	IL ROUTE 38 IL ROUTE 47 TO IL ROUTE 31 IL 38 @ ANDERSON BLVD
DRAWN - UKB	REVISED - 10-22-12 IDOT REVIEW		
CHECKED - RWL	REVISED -		
DATE - 12-17-10	FILE - 100153-WO-17-DET.sht		SCALE: STA. TO STA.

F.A.P RTE.	SECTION	COUNTY	TOTAL SHEETS	SHEET NO.
347	4R-RS-8	KANE	65	50
C-91-308-11		CONTRACT NO. 60N38		
FED. ROAD DIST. NO. 1	ILLINOIS	FED AID PROJECT		

COPYRIGHT © 2014, BY BAXTER & WOODMAN, INC.
STATE OF ILLINOIS - PROFESSIONAL DESIGN FIRM
LICENSE NO. - 184-001121 - EXPIRES 4/30/2015
263mcc 5/22/2014 3:28:37 PM ...\plotdrv\pdf-BW_Default.pltbl
...\PLOTS\100153-WO-17-PEN.tbl
I:\Crystal Lake\ILDOT\100153-1-40-Design\WO-17 Il 38 Rt 47 to Rt 31\CADD-SURVEY\DRAWINGS\DGNS\100153-WO-17-DET.sht