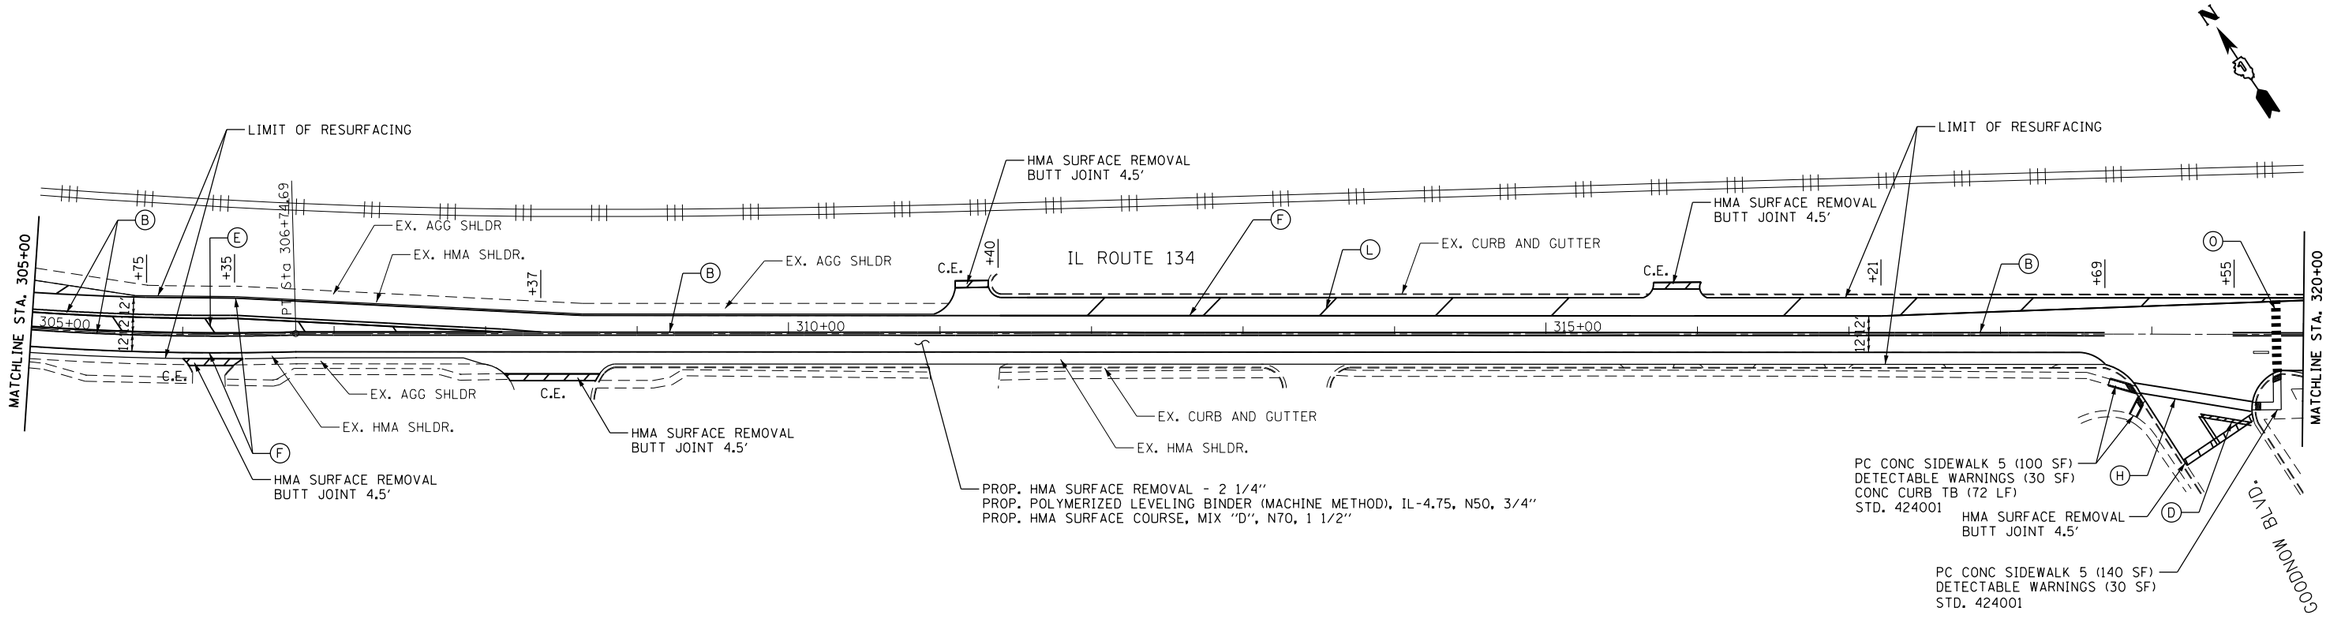

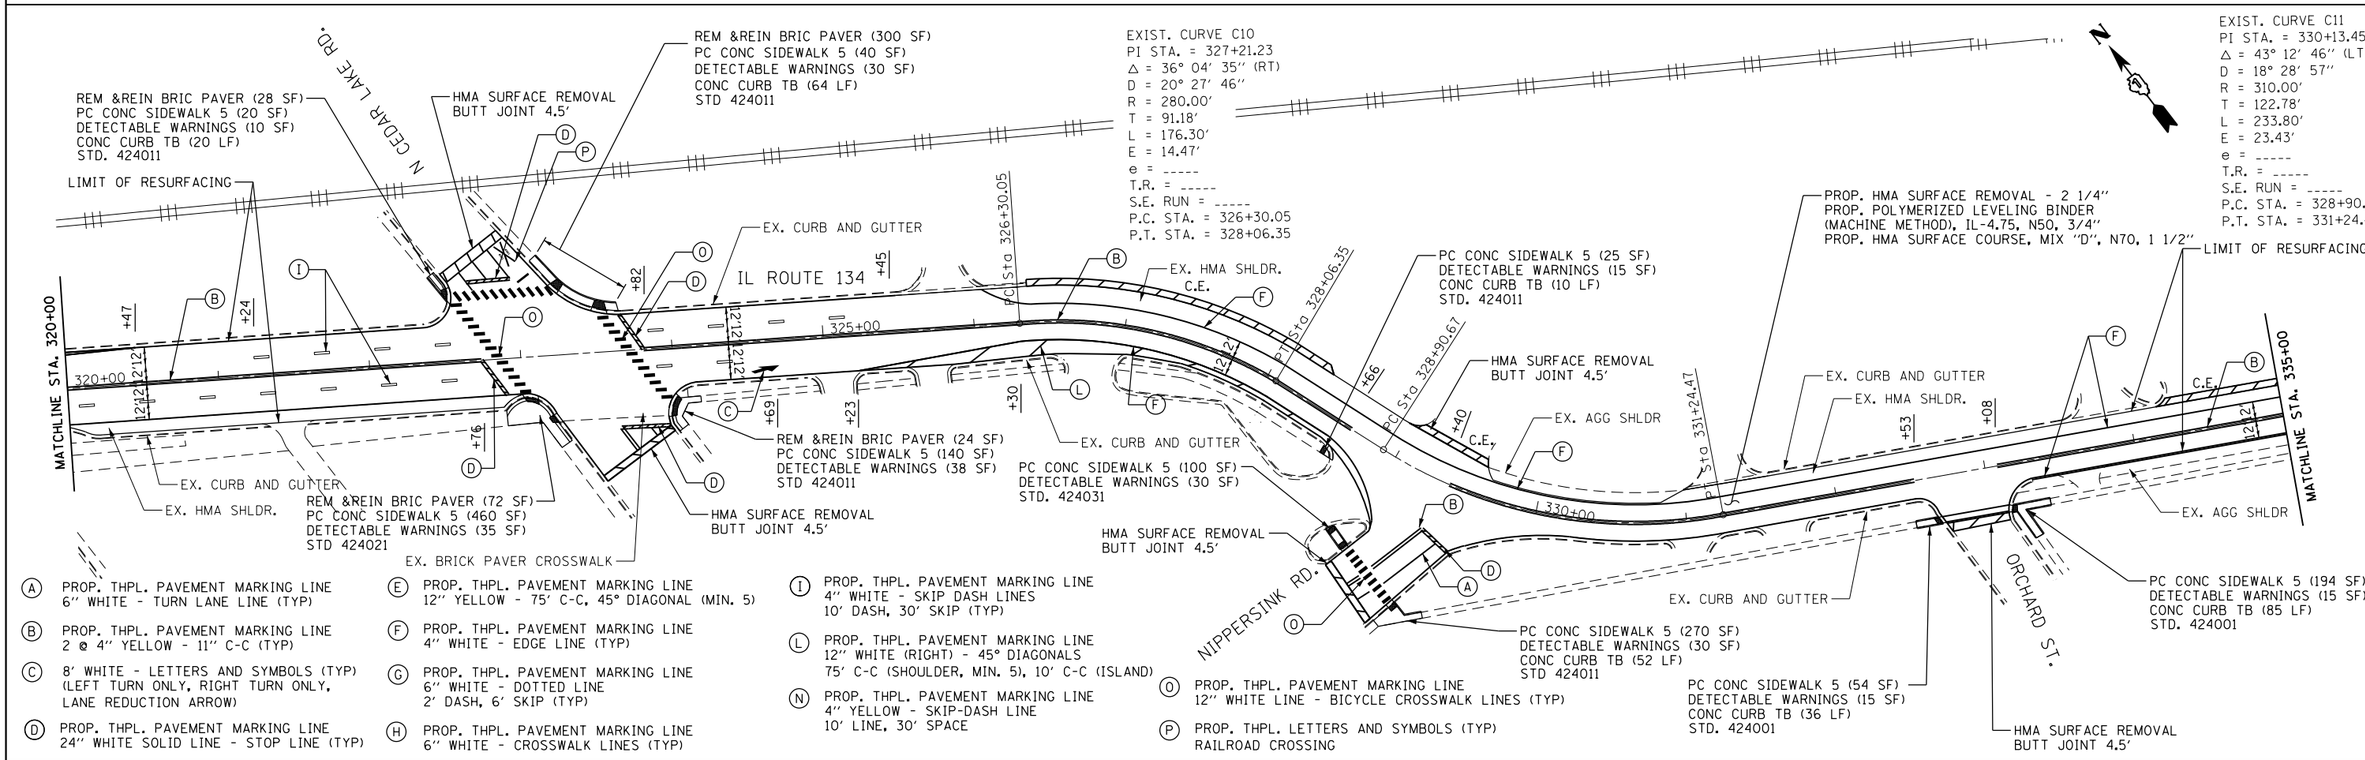

(A) PROP. THPL. PAVEMENT MARKING LINE
6" WHITE - TURN LANE LINE (TYP)

(B) PROP. THPL. PAVEMENT MARKING LINE
2 @ 4" YELLOW - 11" C-C (TYP)

(C) 8' WHITE - LETTERS AND SYMBOLS (TYP)
(LEFT TURN ONLY, RIGHT TURN ONLY,
LANE REDUCTION ARROW)

(D) PROP. THPL. PAVEMENT MARKING LINE
24" WHITE SOLID LINE - STOP LINE (TYP)

(E) PROP. THPL. PAVEMENT MARKING LINE
12" YELLOW - 75' C-C, 45° DIAGONAL (MIN. 5)

(F) PROP. THPL. PAVEMENT MARKING LINE
4" WHITE - EDGE LINE (TYP)

(G) PROP. THPL. PAVEMENT MARKING LINE
6" WHITE - DOTTED LINE
2' DASH, 6' SKIP (TYP)

(H) PROP. THPL. PAVEMENT MARKING LINE
6" WHITE - CROSSWALK LINES (TYP)

(I) PROP. THPL. PAVEMENT MARKING LINE
4" WHITE - SKIP DASH LINES
10' DASH, 30' SKIP (TYP)

(L) PROP. THPL. PAVEMENT MARKING LINE
12" WHITE (RIGHT) - 45° DIAGONALS
75' C-C (SHOULDER, MIN. 5), 10' C-C (ISLAND)

(N) PROP. THPL. PAVEMENT MARKING LINE
4" YELLOW - SKIP-DASH LINE
10' LINE, 30' SPACE

(O) PROP. THPL. PAVEMENT MARKING LINE
12" WHITE LINE - BICYCLE CROSSWALK LINES (TYP)

(P) PROP. THPL. LETTERS AND SYMBOLS (TYP)
RAILROAD CROSSING

FILE NAME = I:\6710\6710.05 - 3P Resurfacing Projects\Plans\60N58\CADD\CADD Sheets\60N58_RDWL.dgn	USER NAME = mpell	DESIGNED - RG	REVISED -
		DRAWN - RG	REVISED -
	PLOT SCALE = 100.0000 ' / in.	CHECKED - MGR	REVISED -
	PLOT DATE = 6/19/2014	DATE - 6/19/2014	REVISED -

STATE OF ILLINOIS
DEPARTMENT OF TRANSPORTATION

IL ROUTE 134 (MAIN STREET)
PROPOSED ROADWAY PLAN

SCALE: | SHEET NO. OF SHEETS | STA. | TO STA.

F.A.U. RTE.	SECTION	COUNTY	TOTAL SHEETS	SHEET NO.
0186	36-RS-5	LAKE	31	13
		CONTRACT NO. 60N58		
	ILLINOIS FED. AID PROJECT			