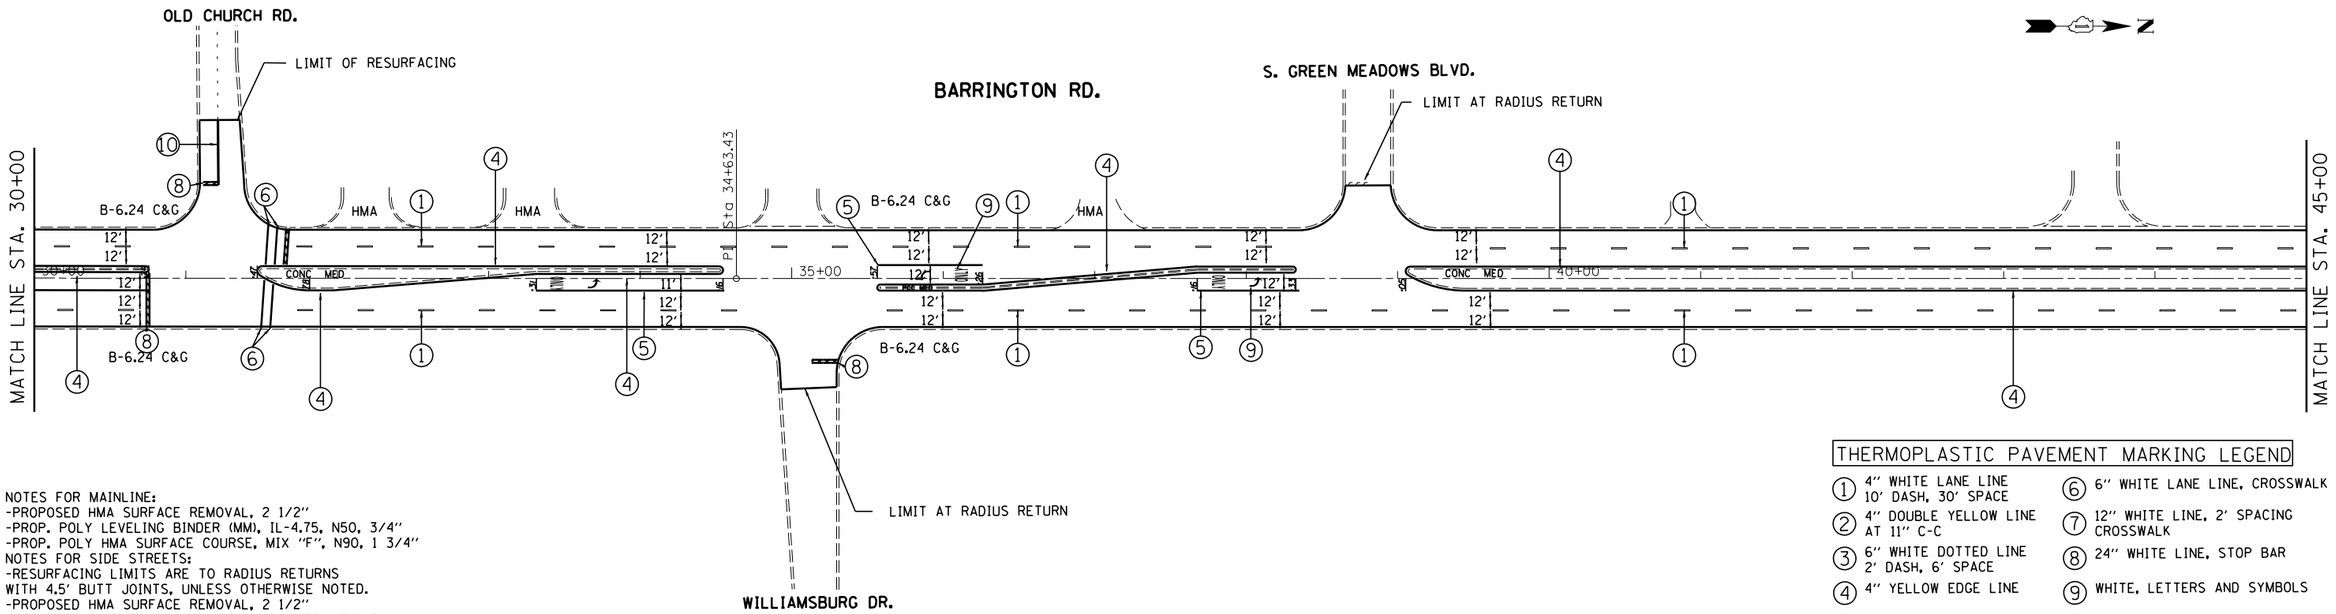

NOTES FOR MAINLINE:
-PROPOSED HMA SURFACE REMOVAL, 2 1/2"
-PROP. POLY LEVELING BINDER (MM), IL-4.75, N50, 3/4"
-PROP. POLY HMA SURFACE COURSE, MIX "F", N90, 1 3/4"
NOTES FOR SIDE STREETS:
-RESURFACING LIMITS ARE TO RADIUS RETURNS WITH 4.5' BUTT JOINTS, UNLESS OTHERWISE NOTED.
-PROPOSED HMA SURFACE REMOVAL, 2 1/2"
-PROP. POLY LEVELING BINDER (MM), IL-4.75, N50, 3/4"
-PROP. POLY HMA SURFACE COURSE, MIX "F", N90, 1 3/4"

THERMOPLASTIC PAVEMENT MARKING LEGEND

1. 4" WHITE LANE LINE 10' DASH, 30' SPACE
2. 4" DOUBLE YELLOW LINE AT 11" C-C
3. 6" WHITE DOTTED LINE 2' DASH, 6' SPACE
4. 4" YELLOW EDGE LINE
5. 6" WHITE LANE LINE
6. 6" WHITE LANE LINE, CROSSWALK
7. 12" WHITE LINE, 2' SPACING CROSSWALK
8. 24" WHITE LINE, STOP BAR
9. WHITE, LETTERS AND SYMBOLS
10. 4" YELLOW CENTERLINE

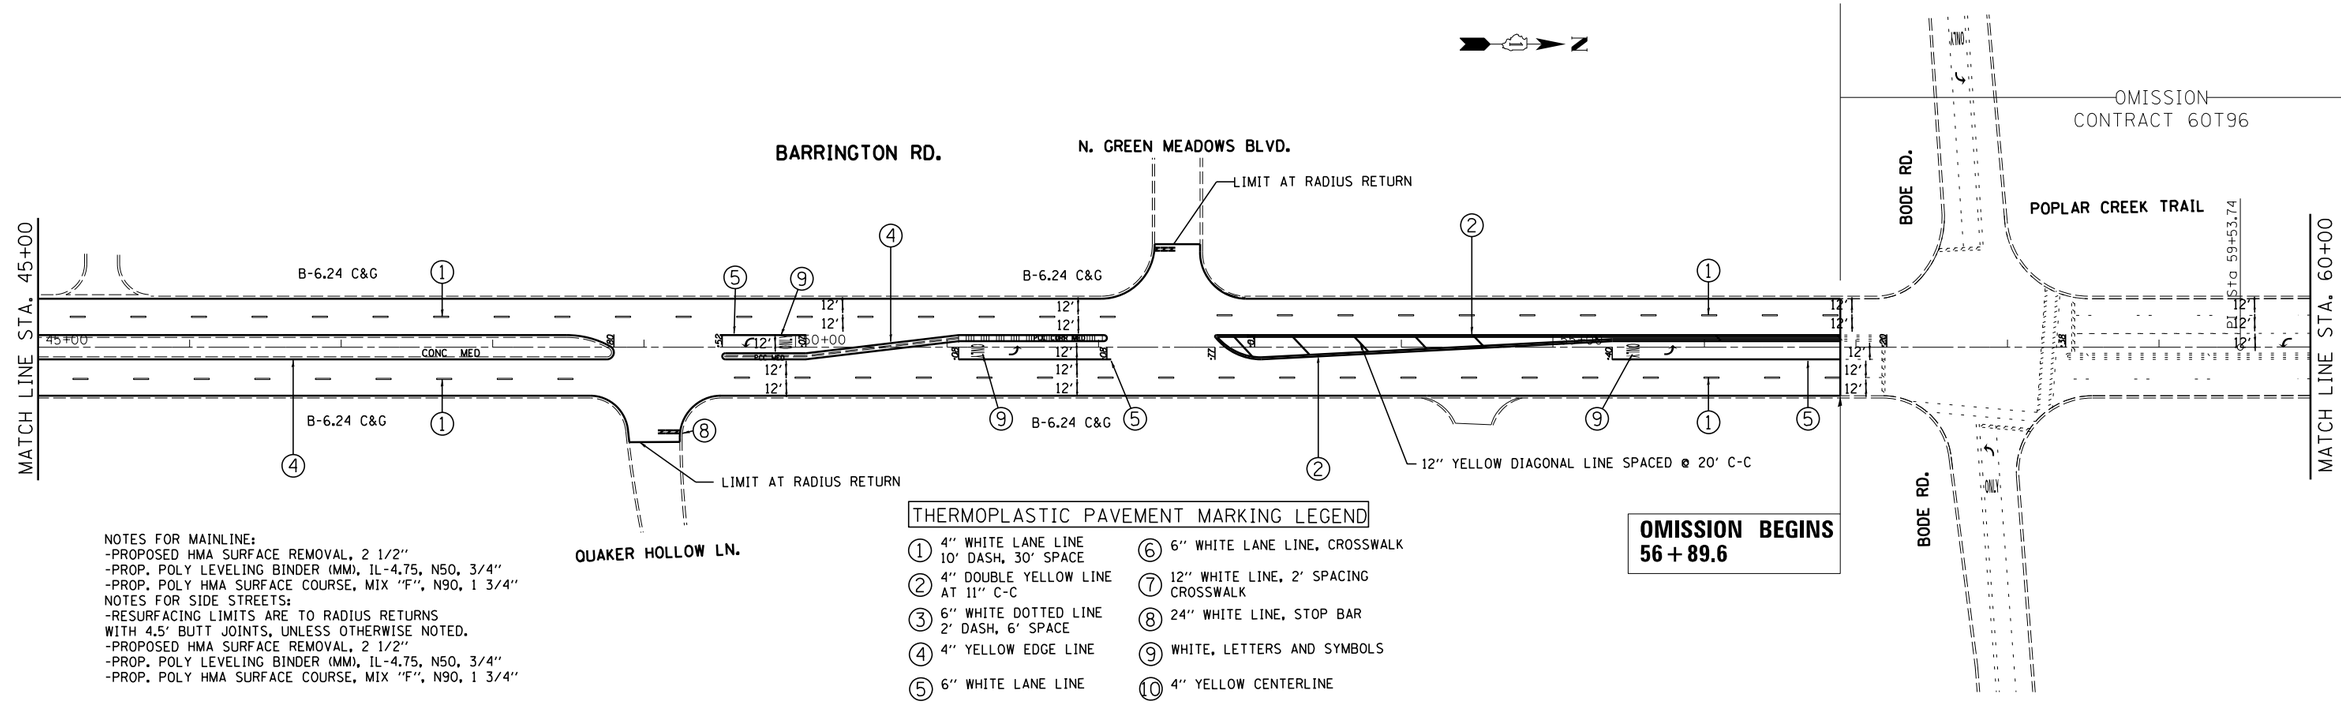

NOTES FOR MAINLINE:
-PROPOSED HMA SURFACE REMOVAL, 2 1/2"
-PROP. POLY LEVELING BINDER (MM), IL-4.75, N50, 3/4"
-PROP. POLY HMA SURFACE COURSE, MIX "F", N90, 1 3/4"
NOTES FOR SIDE STREETS:
-RESURFACING LIMITS ARE TO RADIUS RETURNS WITH 4.5' BUTT JOINTS, UNLESS OTHERWISE NOTED.
-PROPOSED HMA SURFACE REMOVAL, 2 1/2"
-PROP. POLY LEVELING BINDER (MM), IL-4.75, N50, 3/4"
-PROP. POLY HMA SURFACE COURSE, MIX "F", N90, 1 3/4"

THERMOPLASTIC PAVEMENT MARKING LEGEND

1. 4" WHITE LANE LINE 10' DASH, 30' SPACE
2. 4" DOUBLE YELLOW LINE AT 11" C-C
3. 6" WHITE DOTTED LINE 2' DASH, 6' SPACE
4. 4" YELLOW EDGE LINE
5. 6" WHITE LANE LINE
6. 6" WHITE LANE LINE, CROSSWALK
7. 12" WHITE LINE, 2' SPACING CROSSWALK
8. 24" WHITE LINE, STOP BAR
9. WHITE, LETTERS AND SYMBOLS
10. 4" YELLOW CENTERLINE

FILE NAME = c:\pw_work\pwidot\qureshiya\d0293277\D127612-sht-plan.dgn	USER NAME = qureshiya	DESIGNED -	REVISED -	STATE OF ILLINOIS DEPARTMENT OF TRANSPORTATION	BARRINGTON RD FROM SOUTH OF IL 72 TO SCHAUMBURG RD	F.A.P. RTE.	SECTION	COUNTY	TOTAL SHEETS / SHEET NO.
		DRAWN -	REVISED -			362	105RS-2	COOK	26 / 8
	PLOT SCALE = 100.0000 ' / in.	CHECKED -	REVISED -					CONTRACT NO. 60T03	
	PLOT DATE = 5/27/2014	DATE -	REVISED -		SCALE: SHEET 2 OF 5 SHEETS STA. TO STA.		ILLINOIS FED. AID PROJECT		