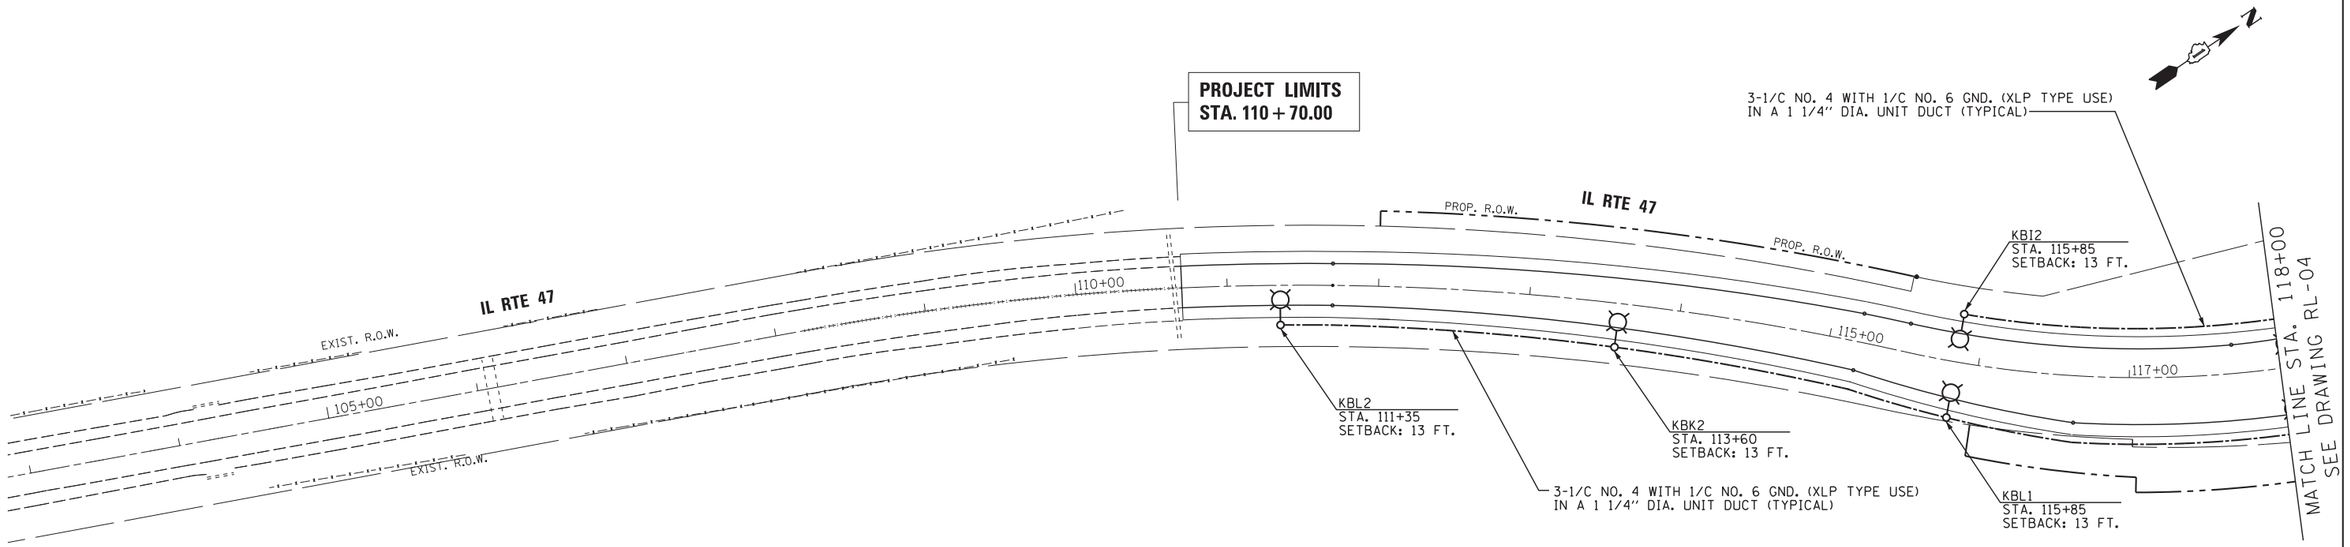

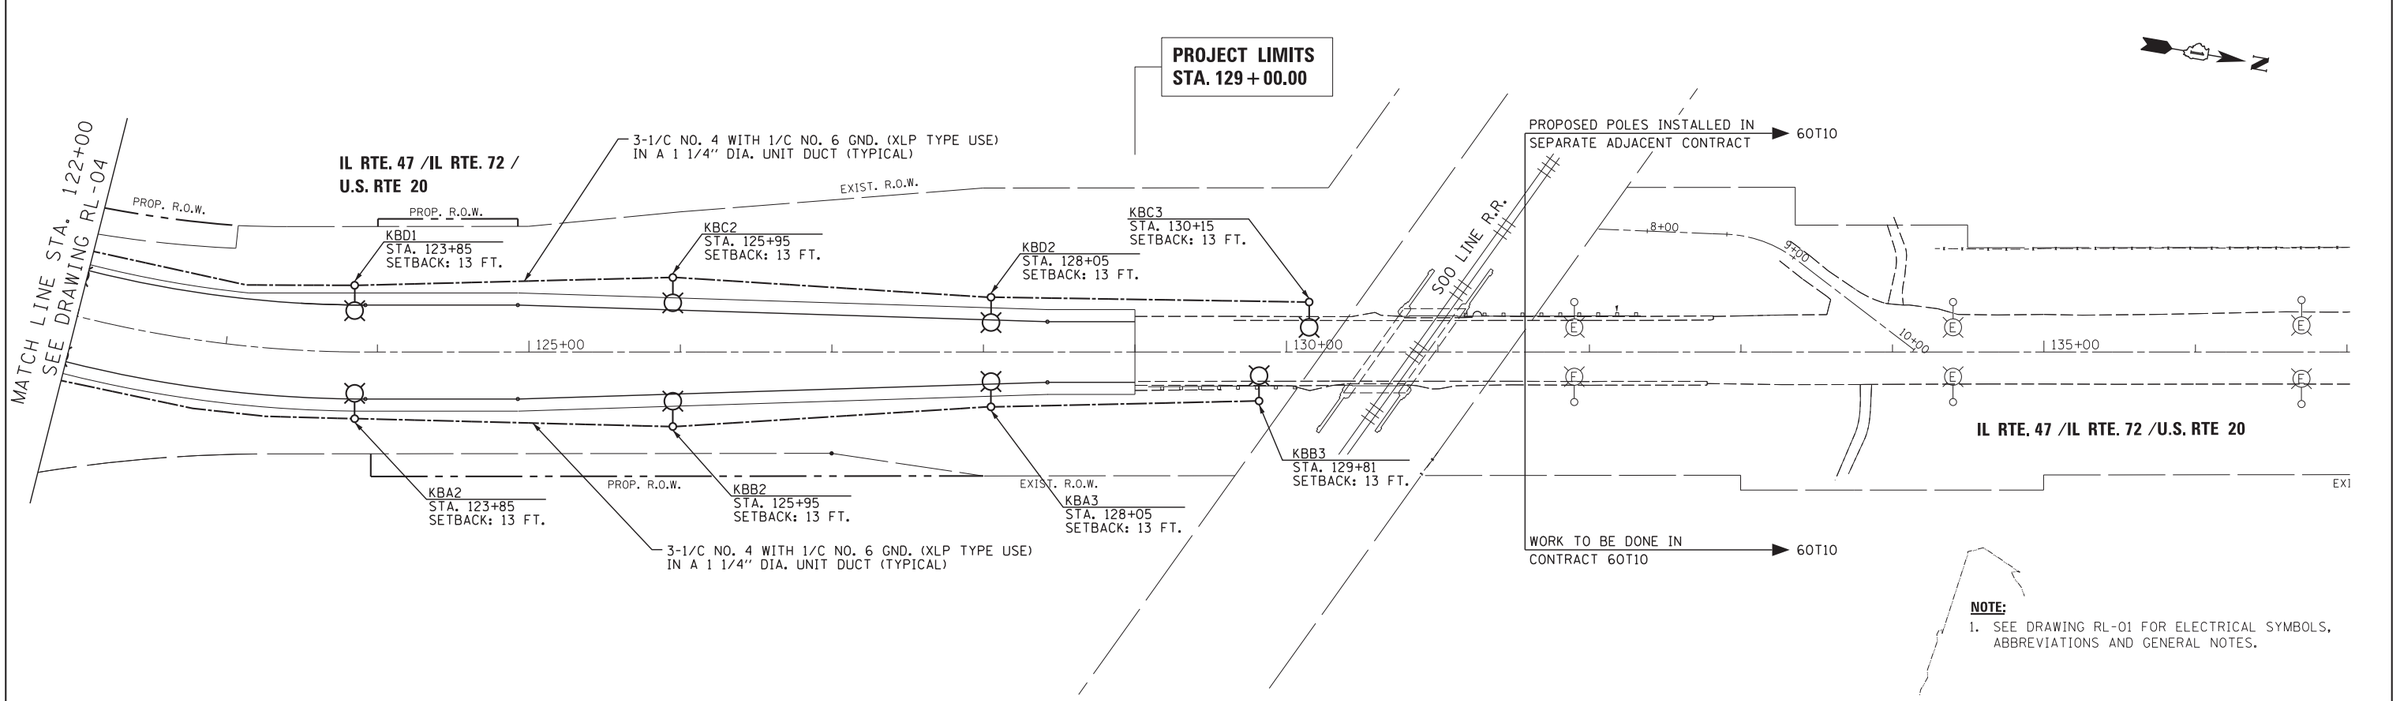

NOTE:

1. SEE DRAWING RL-01 FOR ELECTRICAL SYMBOLS, ABBREVIATIONS AND GENERAL NOTES.

RL-05

FILE NAME = $FILES$	USER NAME = $USER$	DESIGNED - WDS	REVISED - 4/25/2014 WDS	**STATE OF ILLINOIS DEPARTMENT OF TRANSPORTATION**	**PROPOSED LIGHTING PLAN U.S. RTE 20 (SOUTH JUNCTION)**	F.A.P. RTE.	SECTION	COUNTY	TOTAL SHEETS	SHEET NO.
		DRAWN - HA	REVISED -			345	106-S-N-2	KANE	147	96
	PLOT SCALE = $SCALE$	CHECKED - WDS	REVISED -					CONTRACT NO. 60T09		
$MODELNAME$	PLOT DATE = $DATE$	DATE - 3/28/2014	REVISED -		SCALE: 1"=50' SHEET 2 OF 2 SHEETS STA. TO STA.			ILLINOIS FED. AID PROJECT		