ORIGINAL SURVEY		BY	DATE
NOTE BOOK	SURVEYED		
	PLOTTED		
NO.	TEMPLATE		
	AREAS		
	AREAS CHECKED		

FINAL SURVEY		BY	DATE
NOTE BOOK	SURVEYED		
	PLOTTED		
NO.	TEMPLATE		
	AREAS		
	AREAS CHECKED		

$FILE$

FILE NAME = Default

USER NAME = chrisfish

PLOT SCALE = 20.0000 ' / in.

PLOT DATE = 4/1/2014

DESIGNED	-	BH
DRAWN	-	BH
CHECKED	-	BA
DATE	-	3/31/14

REVISED	-
REVISED	-
REVISED	-
REVISED	-

STATE OF ILLINOIS
DEPARTMENT OF TRANSPORTATION

CROSS SECTIONS

SCALE: 1"=5' V, 1"=10' H

SHEET 1 OF 13 SHEETS STA. 109+00.00 TO STA. 113+00.00

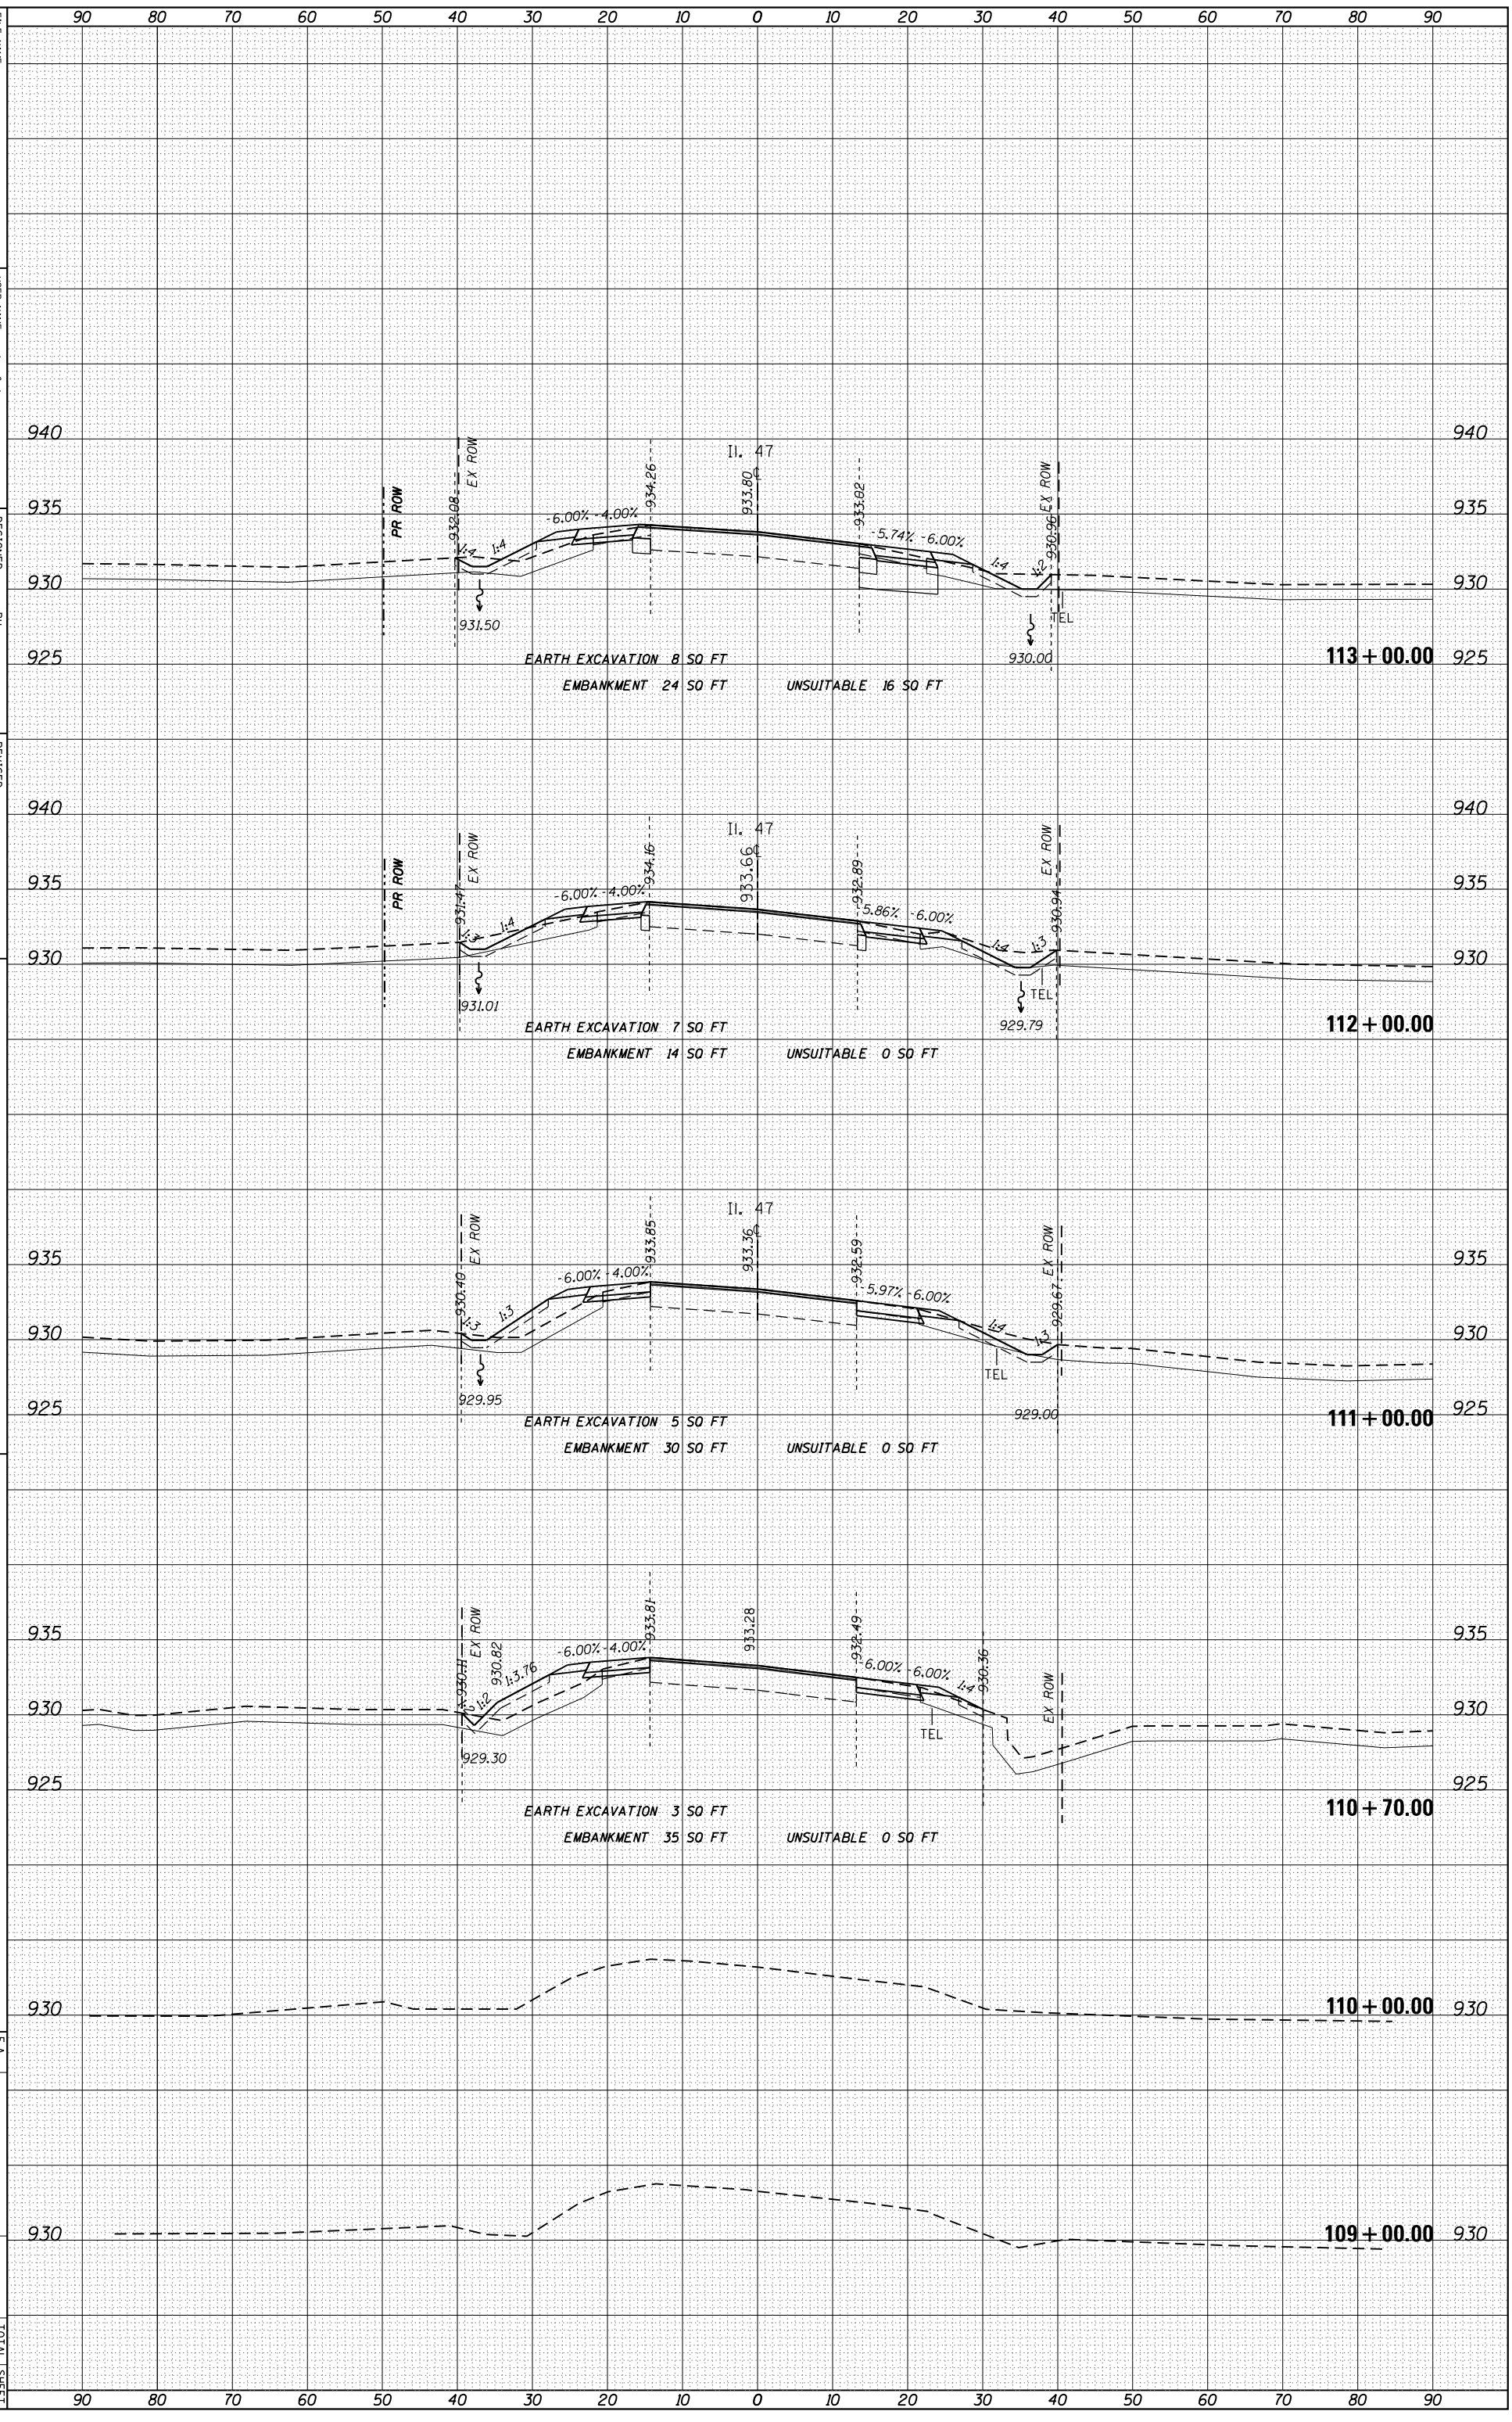

F.A. RTE.	SECTION	COUNTY	TOTAL SHEETS	SHEET NO.
345	106-S-N-2	KANE	147	135

ILLINOIS FED. AID PROJECT

CONTRACT NO. 60T09