| ORIGINAL SURVEY | | BY | DATE |
|---|---|---|---|
| NOTE BOOK | SURVEYED | | |
| | PLOTTED | | |
| NO. | TEMPLATE | | |
| | AREAS | | |
| | AREAS CHECKED | | |

| FINAL SURVEY | | BY | DATE |
|---|---|---|---|
| NOTE BOOK | SURVEYED | | |
| | PLOTTED | | |
| NO. | TEMPLATE | | |
| | AREAS | | |
| | AREAS CHECKED | | |

$FILE$

FILE NAME = Default

USER NAME = chrisfish

PLOT SCALE = 20.0000 ' / in.

PLOT DATE = 4/1/2014

| | | |
|---|---|---|
| DESIGNED | - | BH |
| DRAWN | - | BH |
| CHECKED | - | BA |
| DATE | - | 3/31/14 |

| | | |
|---|---|---|
| REVISED | - | |
| REVISED | - | |
| REVISED | - | |
| REVISED | - | |

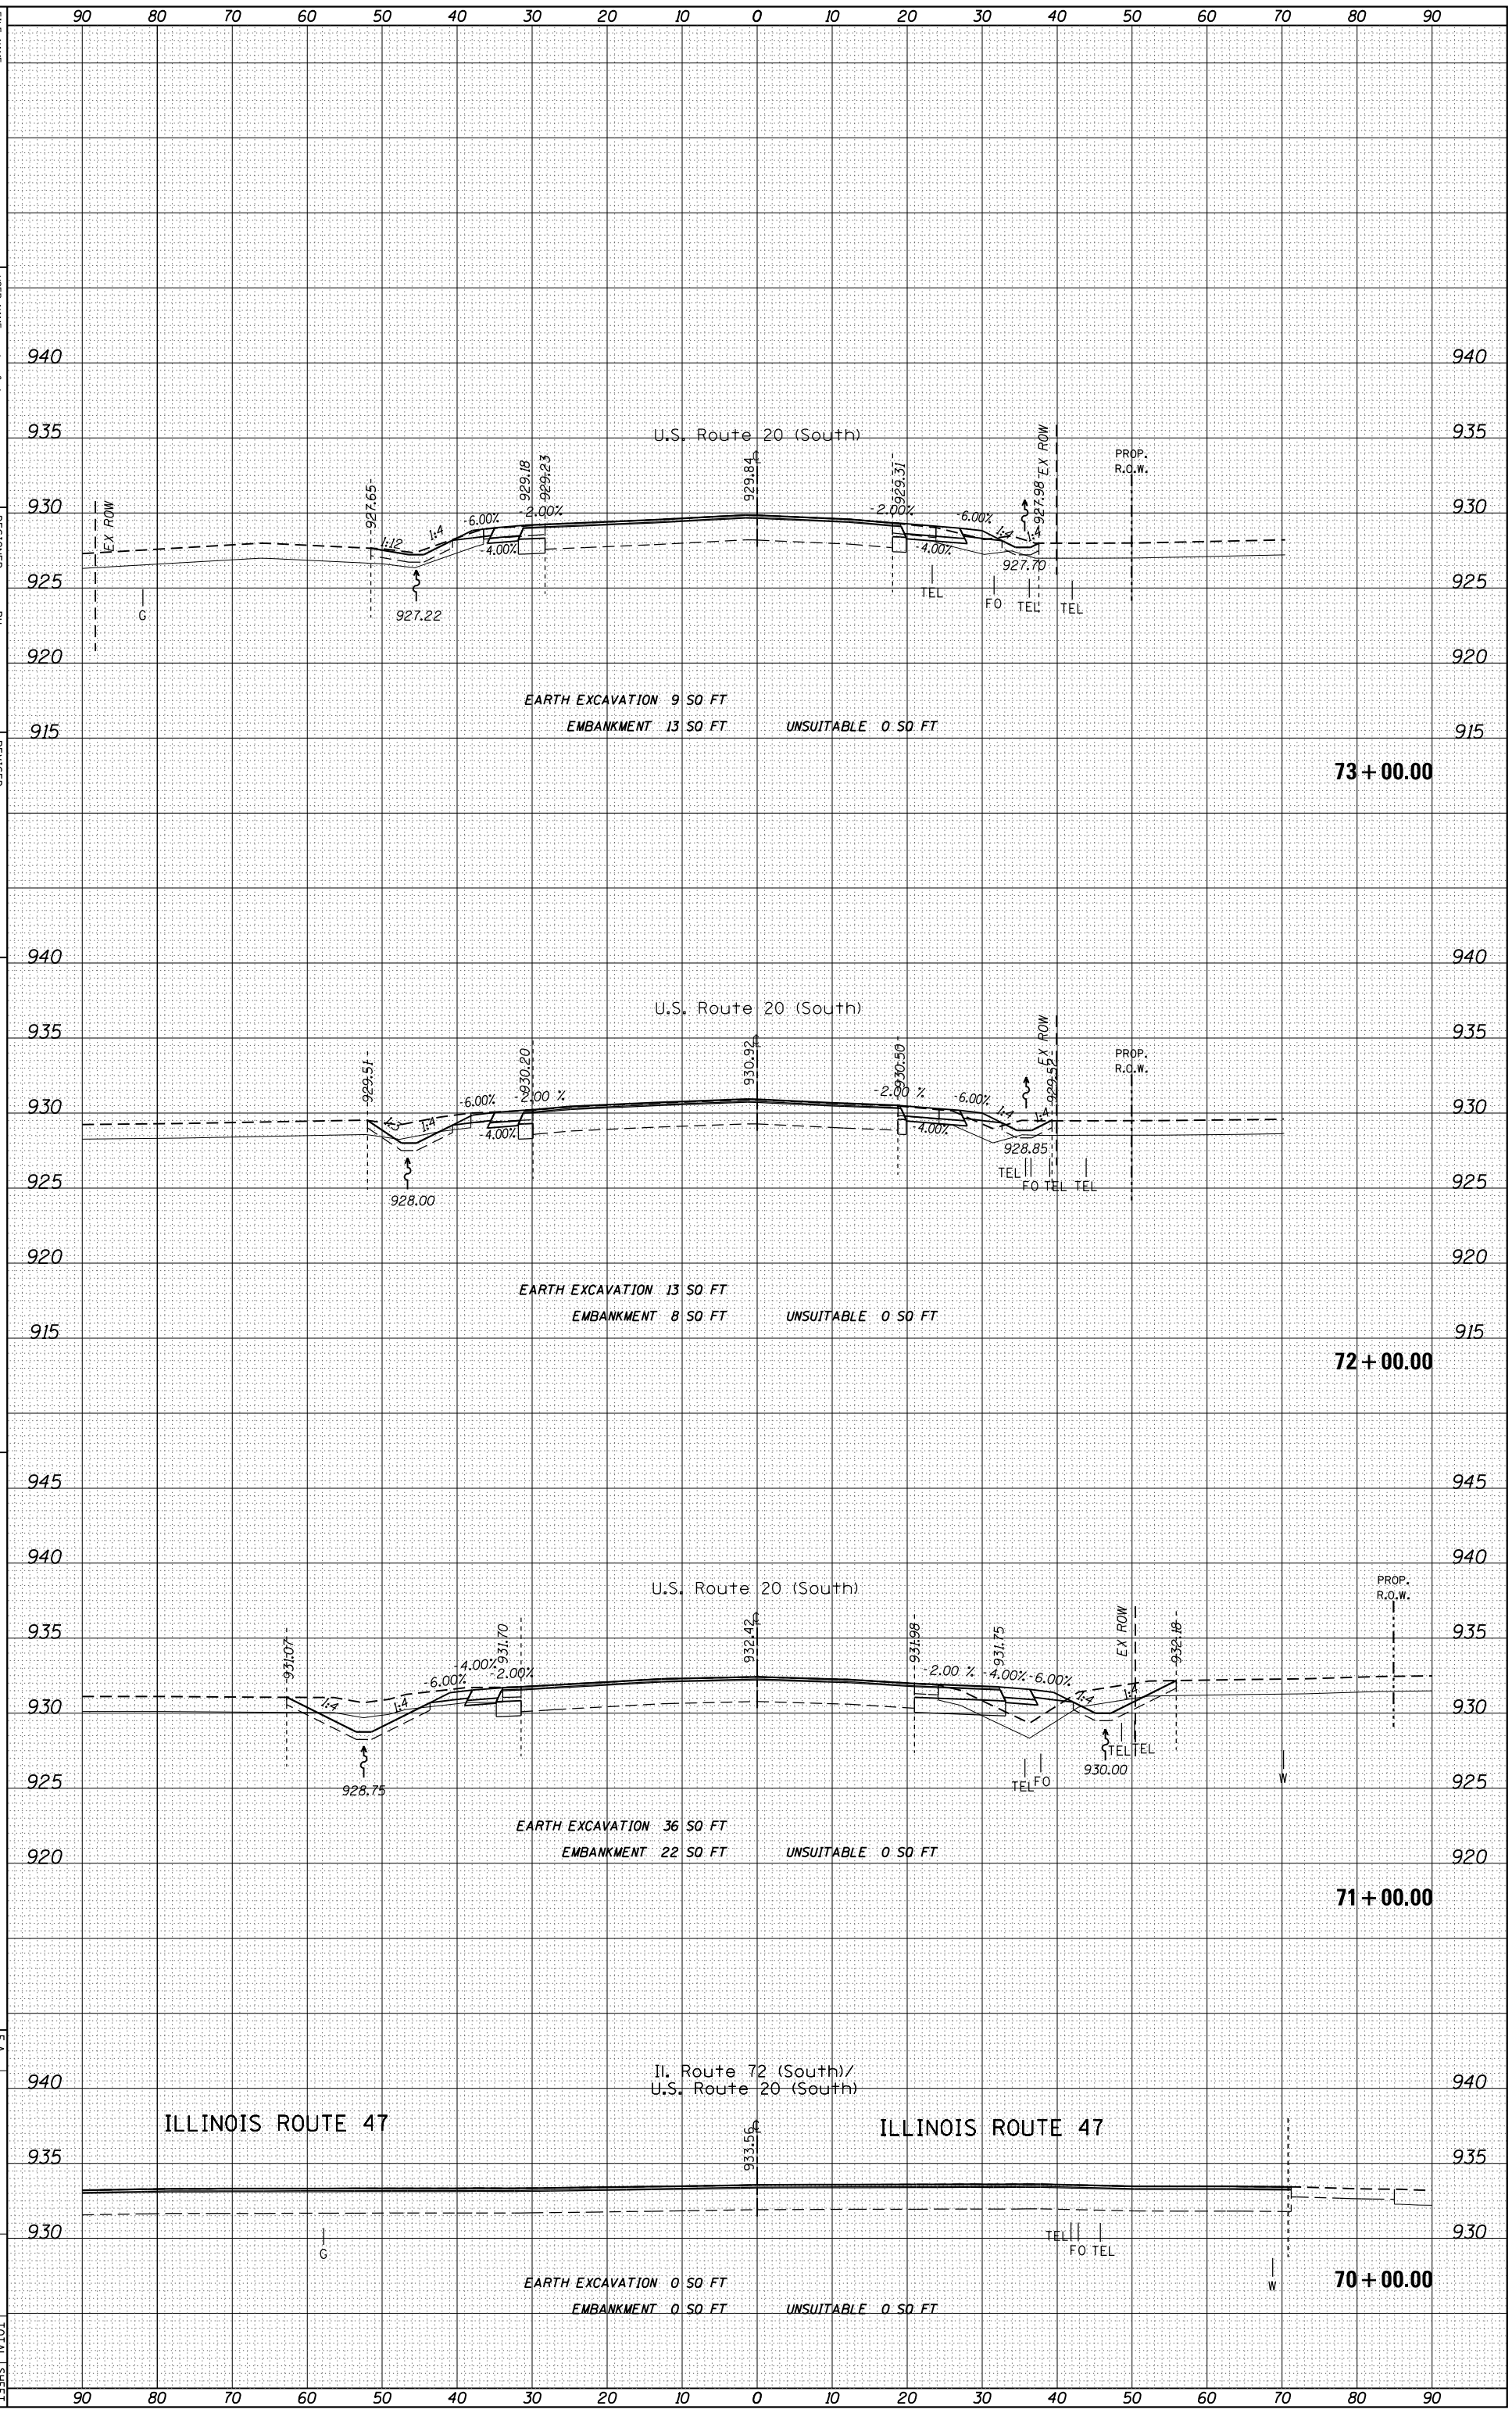


**STATE OF ILLINOIS**
**DEPARTMENT OF TRANSPORTATION**

**CROSS SECTIONS**

SCALE: 1"=5' V
1"=10' H

SHEET 10 OF 13 SHEETS STA. 70+00.00 TO STA. 73+00.00

| F.A. RTE. | SECTION | COUNTY | TOTAL SHEETS | SHEET NO. |
|---|---|---|---|---|
| 345 | 106-S-N-2 | KANE | 147 | 144 |

ILLINOIS FED. AID PROJECT

CONTRACT NO. 60T09