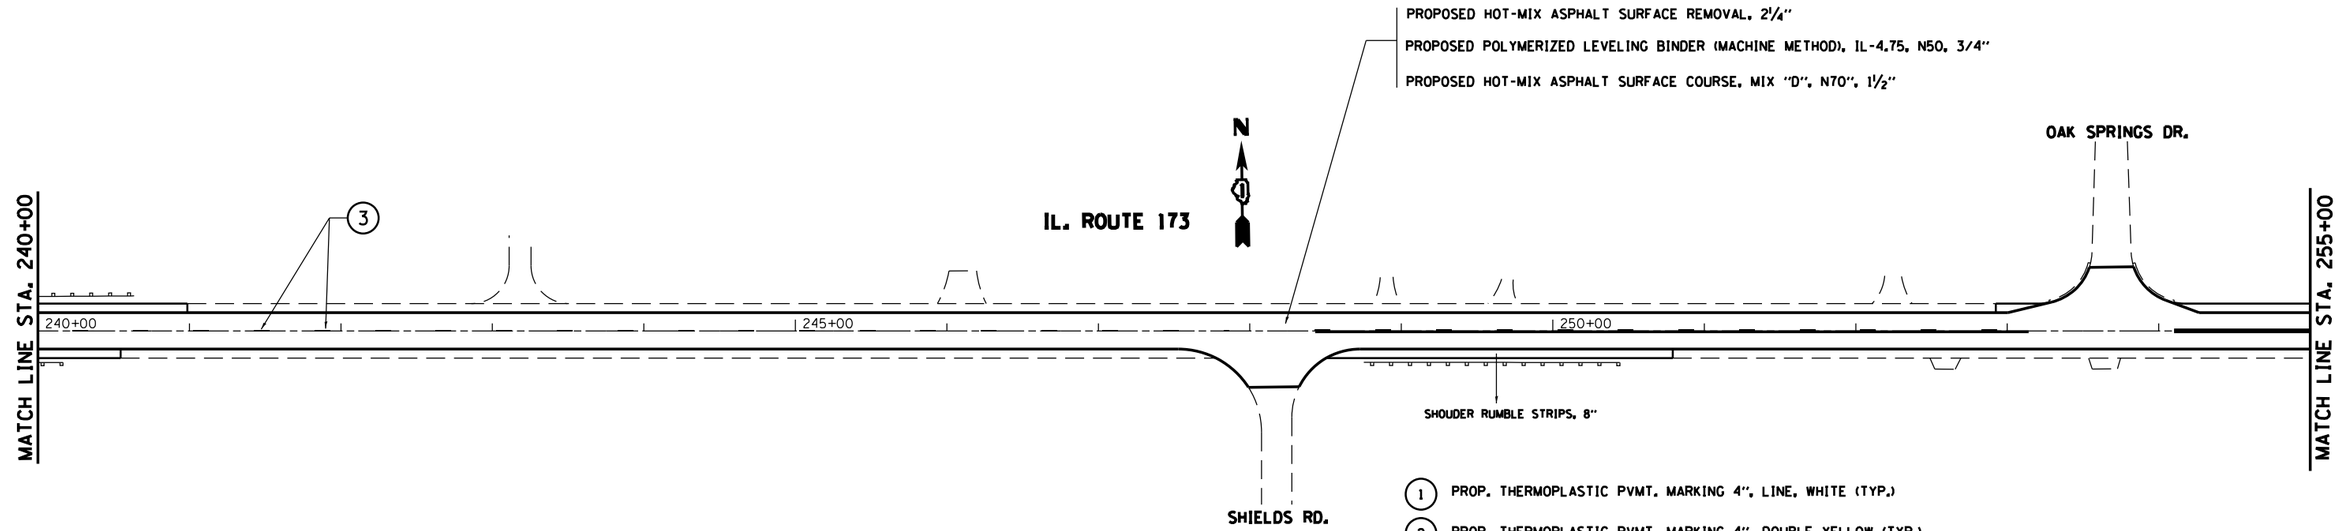

1. PROP. THERMOPLASTIC PVMT. MARKING 4", LINE, WHITE (TYP.)
2. PROP. THERMOPLASTIC PVMT. MARKING 4", DOUBLE YELLOW (TYP.)
3. PROP. THERMOPLASTIC PVMT. MARKING 4", SKIP DASH, YELLOW (TYP.)
4. PROP. THERMOPLASTIC PVMT. MARKING 4", LINE, YELLOW (TYP.)
5. PROP. THERMOPLASTIC PVMT. MARKING 6", LINE, WHITE (TYP.)
6. PROP. THERMOPLASTIC PVMT. MARKING 6", SKIP DASH, WHITE (TYP.)
7. PROP. THERMOPLASTIC PVMT. MARKING 12", BAR, WHITE (TYP.)
8. PROP. THERMOPLASTIC PVMT. MARKING 12", DIAGONALS, WHITE (TYP.)
9. PROP. THERMOPLASTIC PVMT. MARKING 12", DIAGONALS, YELLOW (TYP.)
10. PROP. THERMOPLASTIC PVMT. MARKING 24", STOP BAR, WHITE (TYP.)
11. PROP. THERMOPLASTIC PVMT. MARKING LETTERS & SYMBOLS, WHITE (TYP.)
12. PROP. SIDEWALK RAMP REPAIR

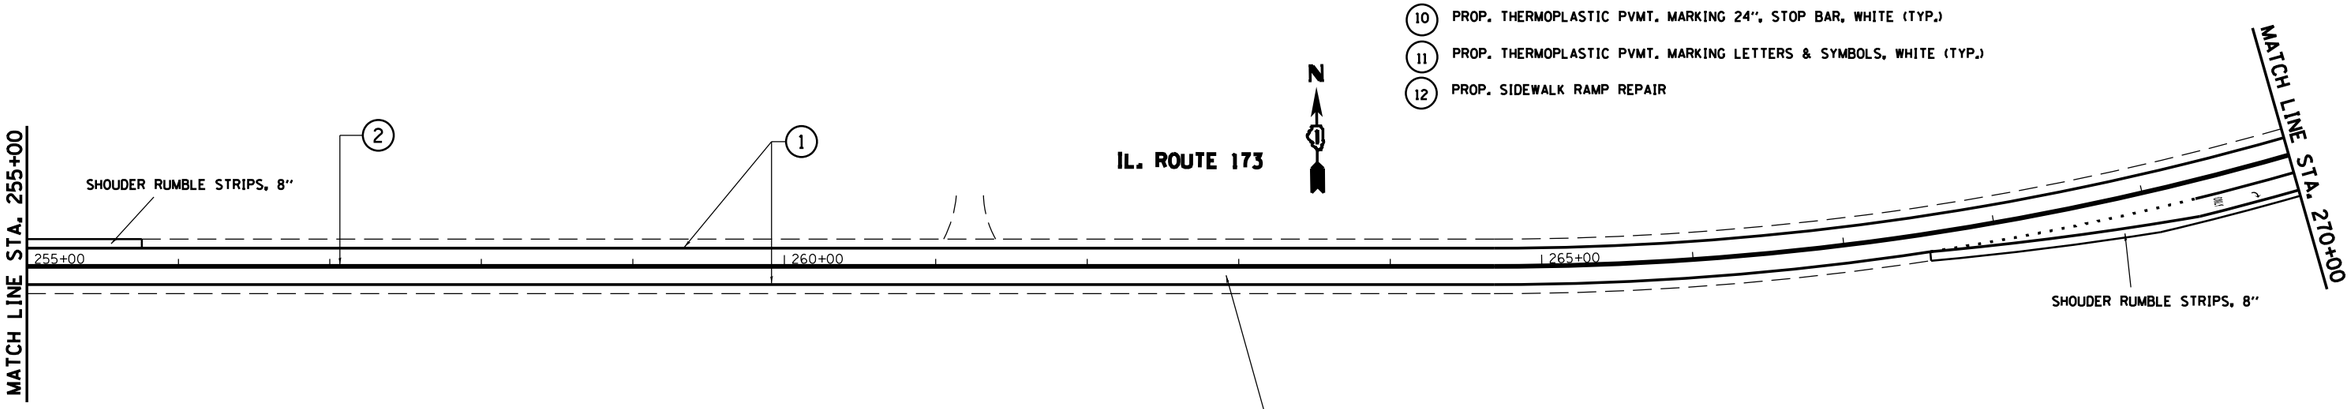

PROPOSED HOT-MIX ASPHALT SURFACE REMOVAL, 2¼"
PROPOSED POLYMERIZED LEVELING BINDER (MACHINE METHOD), IL-4.75, N50, 3/4"
PROPOSED HOT-MIX ASPHALT SURFACE COURSE, MIX "D", N70", 1½"

FILE NAME = c:\pw_work\pwidot\osbornenp\d0313225\D191912-sht-plan.dgn	USER NAME = osbornenp	DESIGNED -	REVISED -	STATE OF ILLINOIS DEPARTMENT OF TRANSPORTATION	ROADWAY AND PAVEMENT MARKING PLAN	F.A.P. RTE. 303	SECTION (21X,29V&132)RS-2	COUNTY MCHENRY	TOTAL SHEETS 34	SHEET NO. 16
	PLOT SCALE = 100.0000 ' / in.	DRAWN -	REVISED -					CONTRACT NO. 60V12		
Default	PLOT DATE = 5/22/2014	CHECKED -	REVISED -							
		DATE -	REVISED -		SCALE: SHEET OF SHEETS STA. TO STA.		ILLINOIS FED. AID PROJECT			