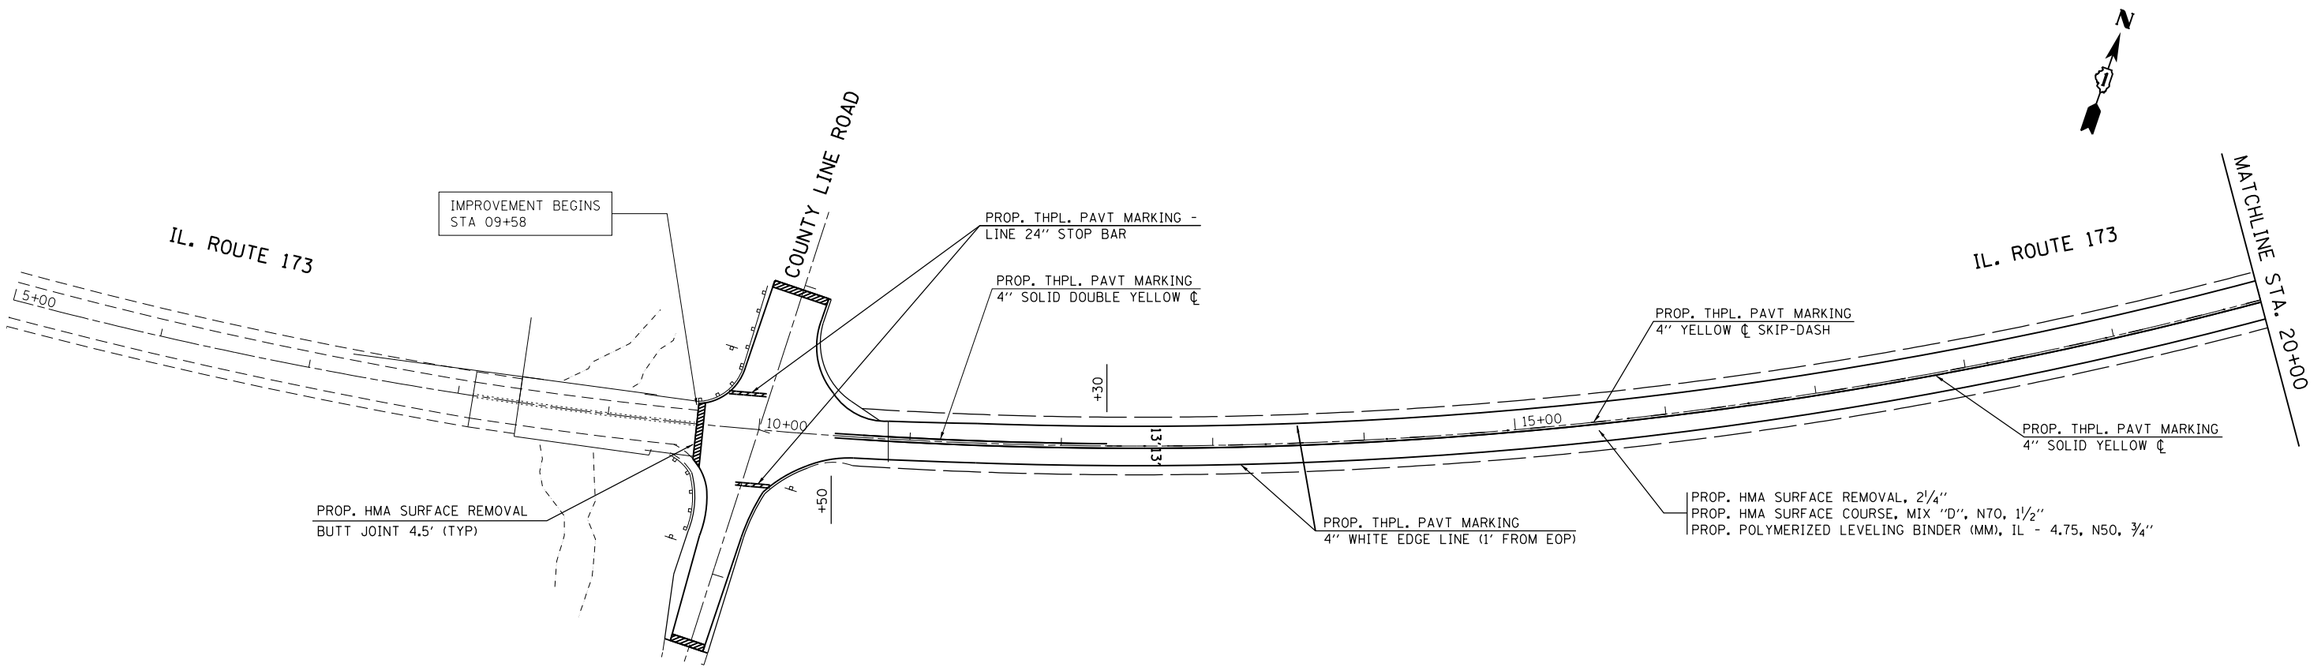

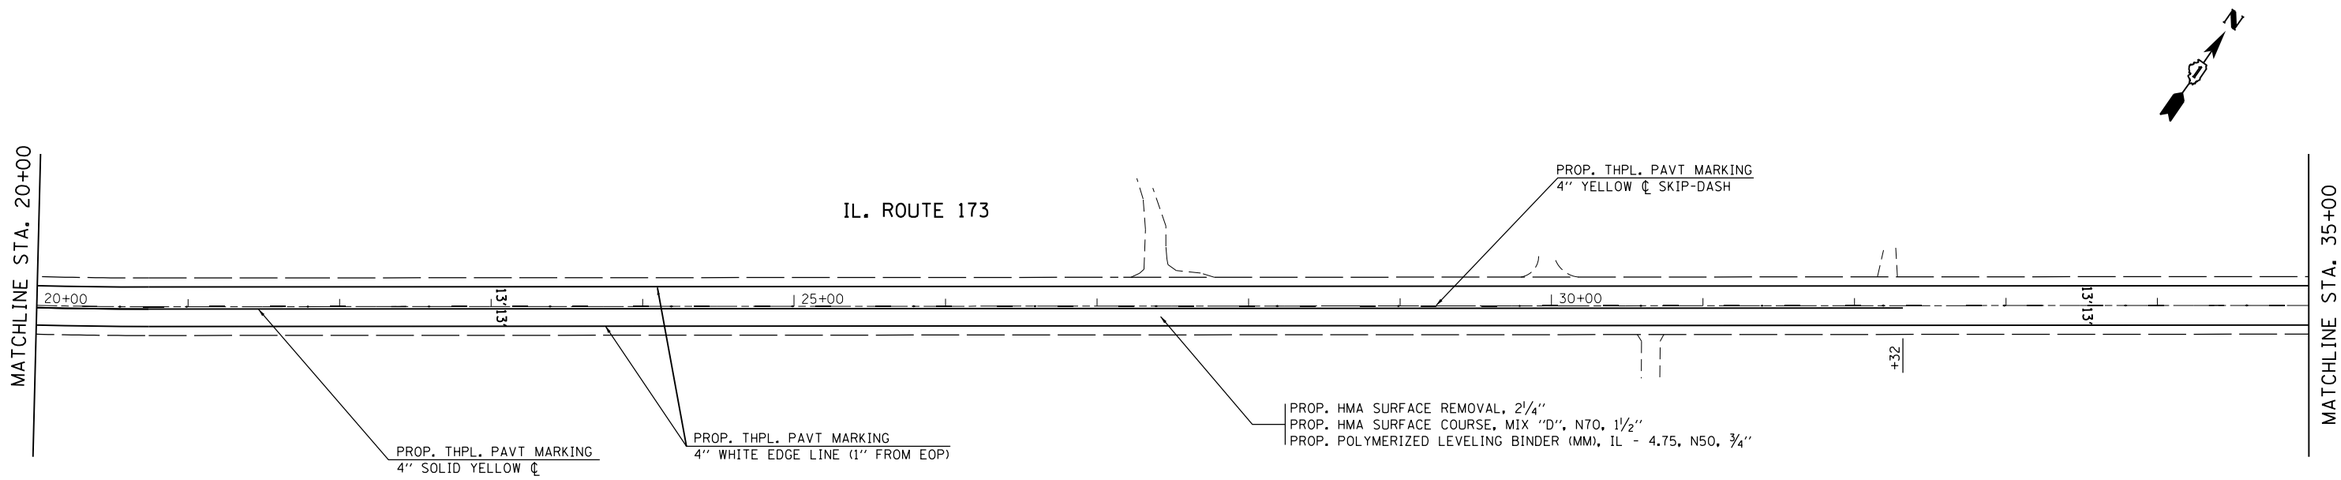

FILE NAME = c:\pw_work\pwidot\razeqam\d0313248\D152712-sht-plan.dgn	USER NAME = razeqam	DESIGNED -	REVISED -
		DRAWN -	REVISED -
	PLOT SCALE = 100.0000 ' / in.	CHECKED -	REVISED -
Default	PLOT DATE = 5/20/2014	DATE -	REVISED -

STATE OF ILLINOIS
DEPARTMENT OF TRANSPORTATION

ROADWAY & PAVEMENT MARKING PLAN
IL ROUTE 173 (COUNTY LINE RD. TO FLAT IRON RD.)

SCALE: 1" = 50' | SHEET 1 OF 7 SHEETS | STA. 09+58 TO STA. 35+00

F.A.P RTE.	SECTION	COUNTY	TOTAL SHEETS	SHEET NO.
303	131RS-5	MCHENRY	21	6
		CONTRACT NO. 60V20		
	ILLINOIS FED. AID PROJECT			