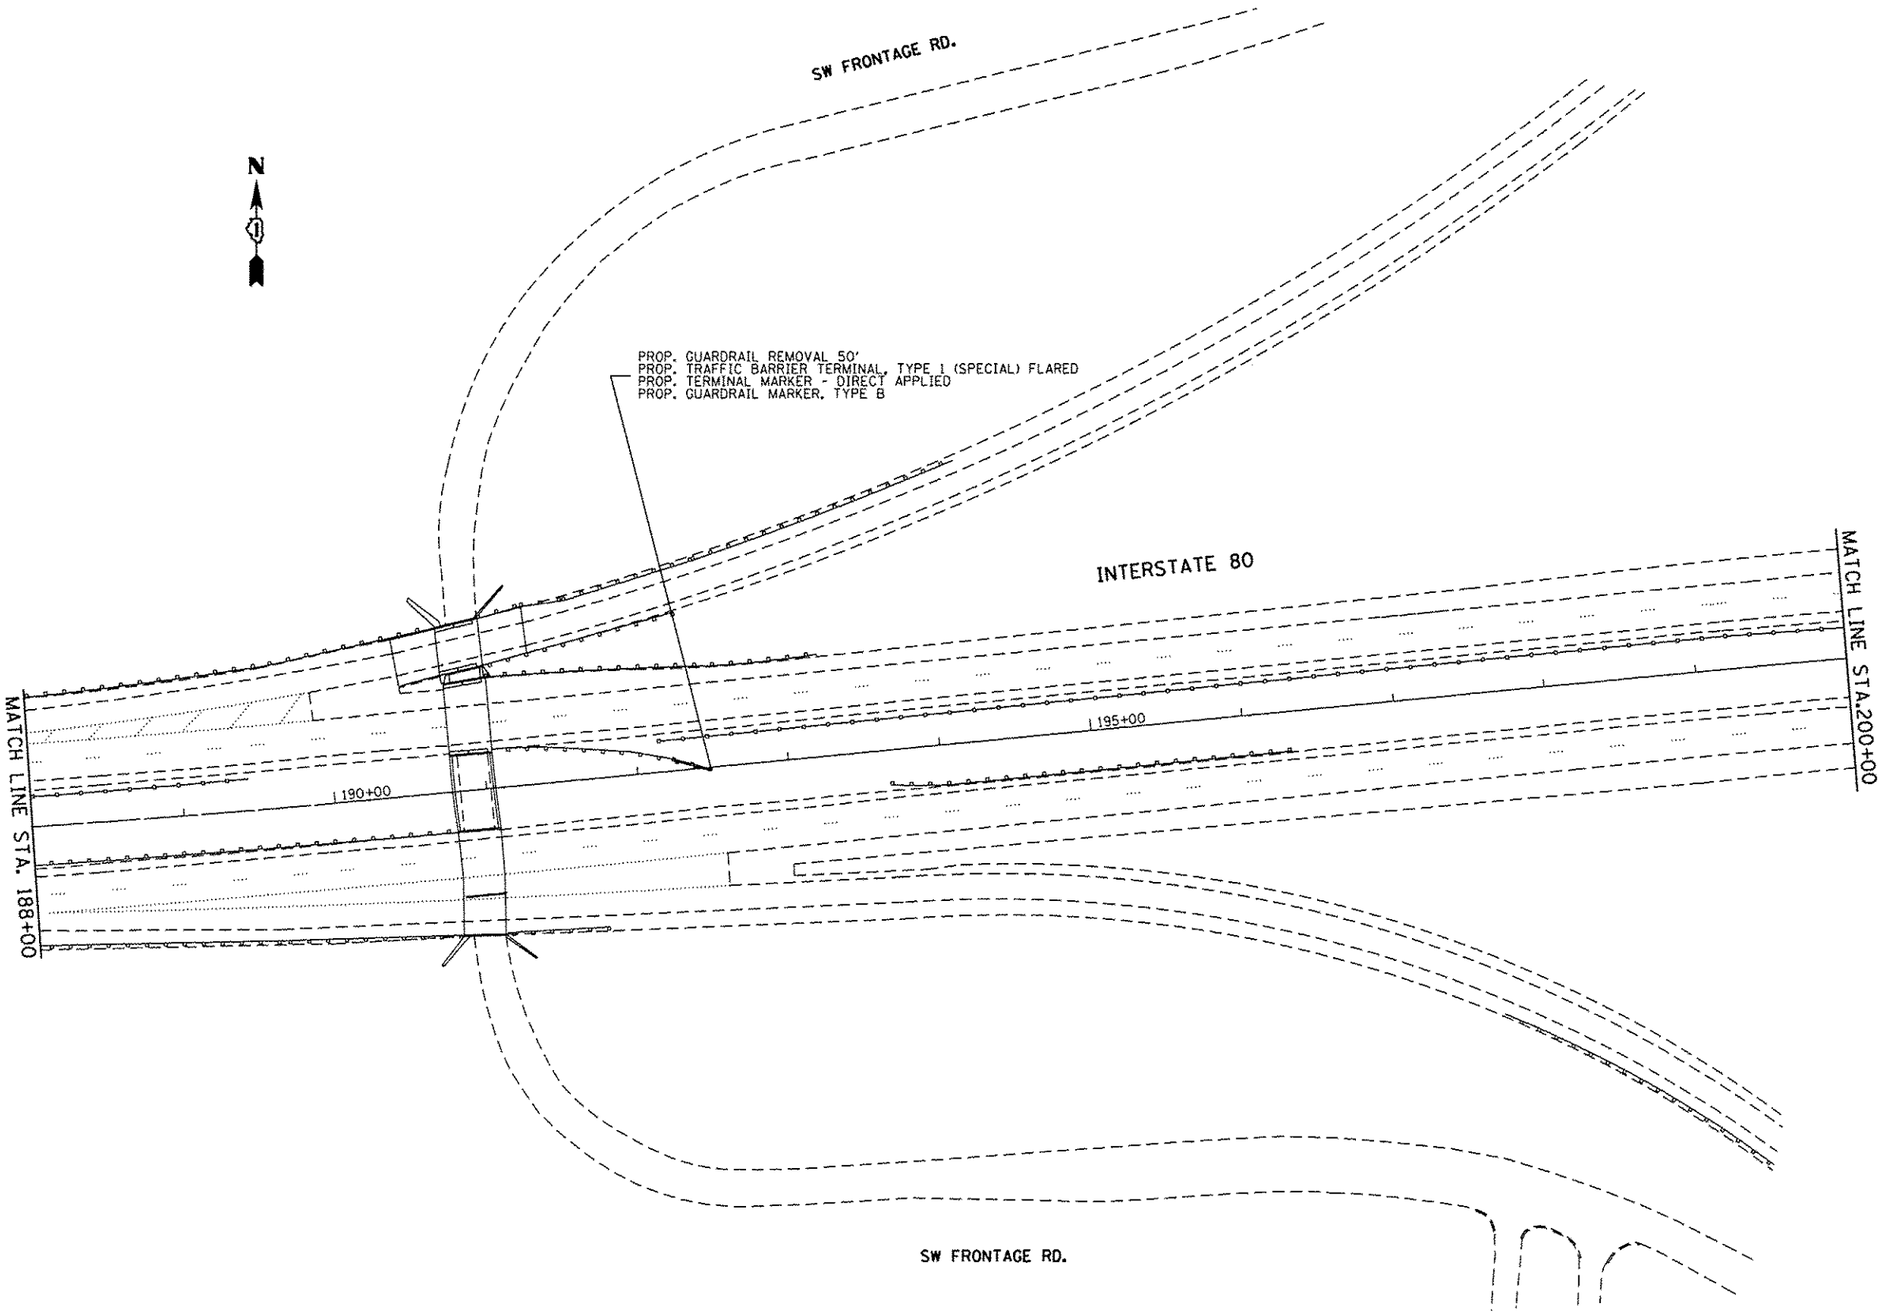


| | | | |
|---|---|---|---|
| FILE NAME : c:\pw_work\pwidot\pencapl\d0367985\D1113014-sht-plan.dgn | USER NAME = PencaPL | DESIGNED - | REVISED - |
| | | DRAWN - | REVISED - |
| | PLOT SCALE = 100.0000 ' / in. | CHECKED - | REVISED - |
| Default | PLOT DATE = 1/31/2014 | DATE - | REVISED - |

**STATE OF ILLINOIS**
**DEPARTMENT OF TRANSPORTATION**

**I-80 (GRUNDY COUNTY LINE TO HOUBOLT ROAD)**
**ROADWAY PLAN**

SCALE: | SHEET 7 OF 13 SHEETS | STA. 188+00 TO STA. 200+00

| F.A.I. RTE. | SECTION | COUNTY | TOTAL SHEETS | SHEET NO. |
|---|---|---|---|---|
| 80 | 2013-071I | WILL | 19 | 10 |
| | | CONTRACT NO. 60X48 | | |
| | ILLINOIS FED. AID PROJECT | | | |