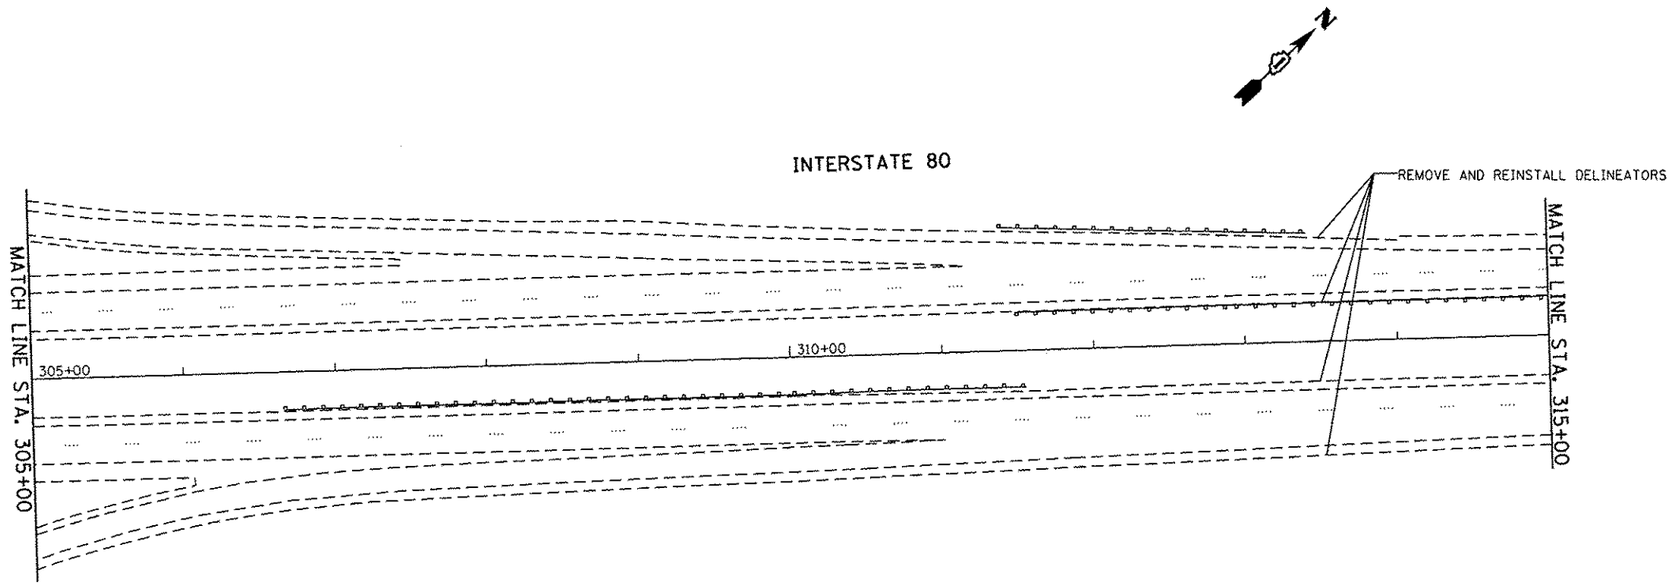

NOTE:
REMOVE AND REINSTALL DELINEATORS ACCORDING TO STANDARD 635001.
EXACT LOCATIONS TO BE DETERMINED BY THE ENGINEER IN THE FIELD.

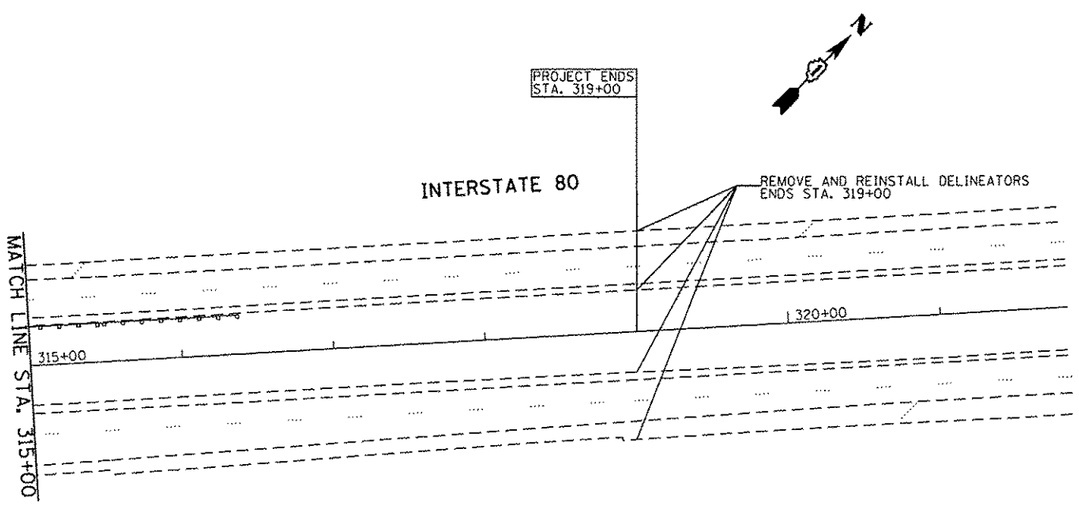

FILE NAME = c:\pw_work\pwidot\pencepl\d0367985\D111314-sht-plan.dgn	USER NAME = PencePL	DESIGNED -	REVISED -
		DRAWN -	REVISED -
	PLOT SCALE = 100.0000 ' / in.	CHECKED -	REVISED -
Default	PLOT DATE = 1/31/2014	DATE -	REVISED -

STATE OF ILLINOIS
DEPARTMENT OF TRANSPORTATION

I-80 (GRUNDY COUNTY LINE TO HOUBOLT ROAD)
ROADWAY PLAN

SCALE: | SHEET 13 OF 13 SHEETS | STA. 305+00 TO STA. 321+84.48

F.A.I. RTE.	SECTION	COUNTY	TOTAL SHEETS	SHEET NO.
80	2013-071I	WILL	19	16
		CONTRACT NO. 60X48		
		ILLINOIS FED. AID PROJECT		