


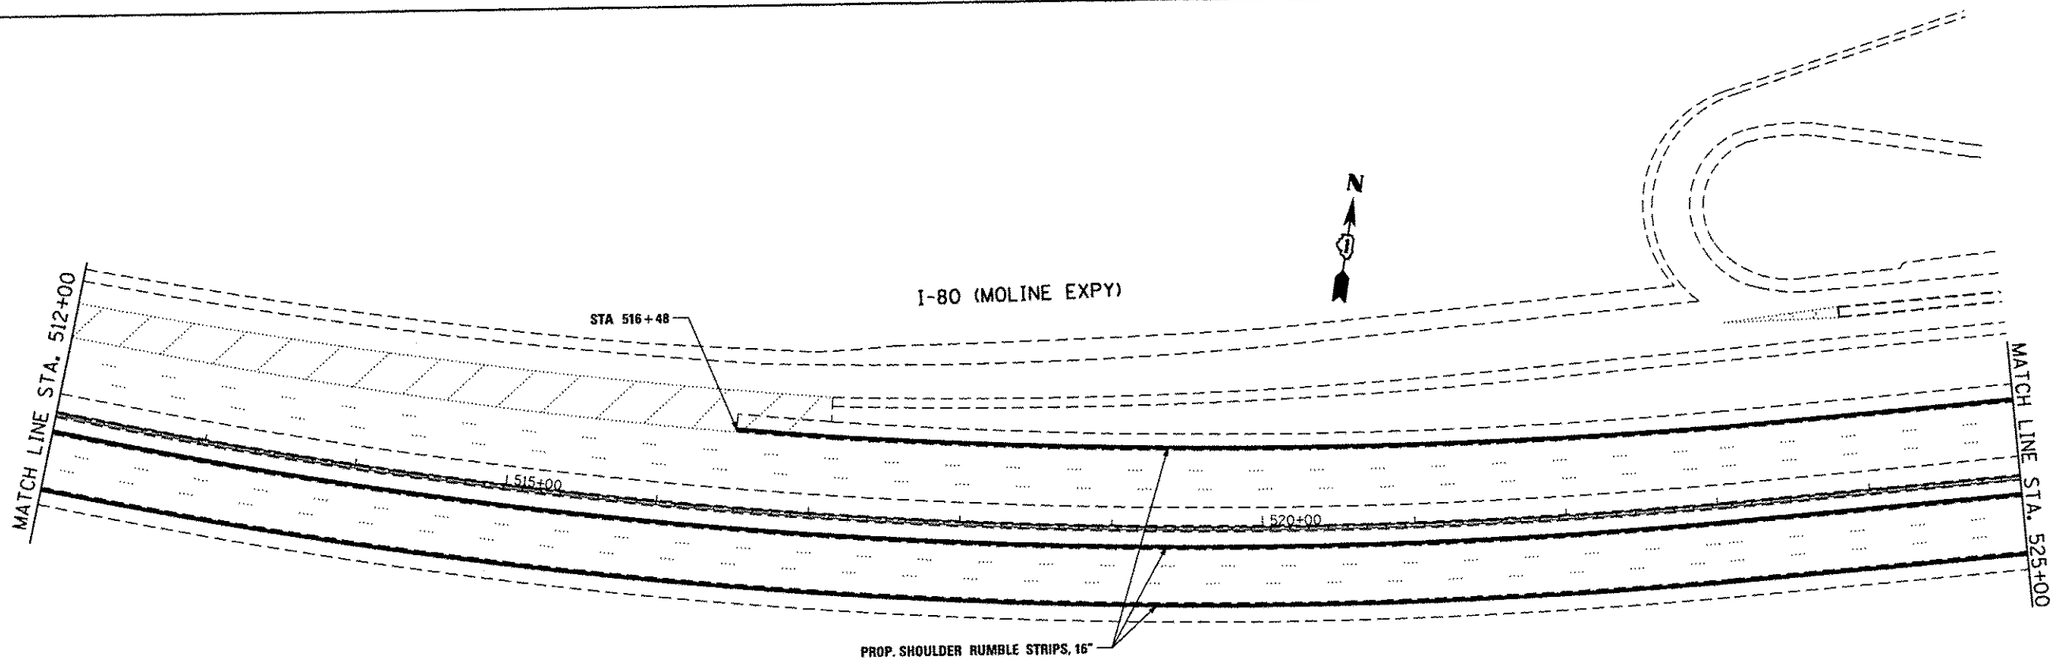


| | | | |
|---|---|---|---|
| FILE NAME = c:\pw_work\pwidot\pencepl\d0368459\D111414-sht-plan.dgn | USER NAME = PencePL | DESIGNED - | REVISED - |
| | | DRAWN - | REVISED - |
| | PLOT SCALE = 100.0000 ' / in. | CHECKED - | REVISED - |
| Default | PLOT DATE = 1/31/2014 | DATE - | REVISED - |

**STATE OF ILLINOIS**
**DEPARTMENT OF TRANSPORTATION**

**ROADWAY PLAN**
**INTERSTATE 80 (FROM US RTE 30 TO I-294)**

SCALE: | SHEET OF SHEETS | STA. | TO STA.
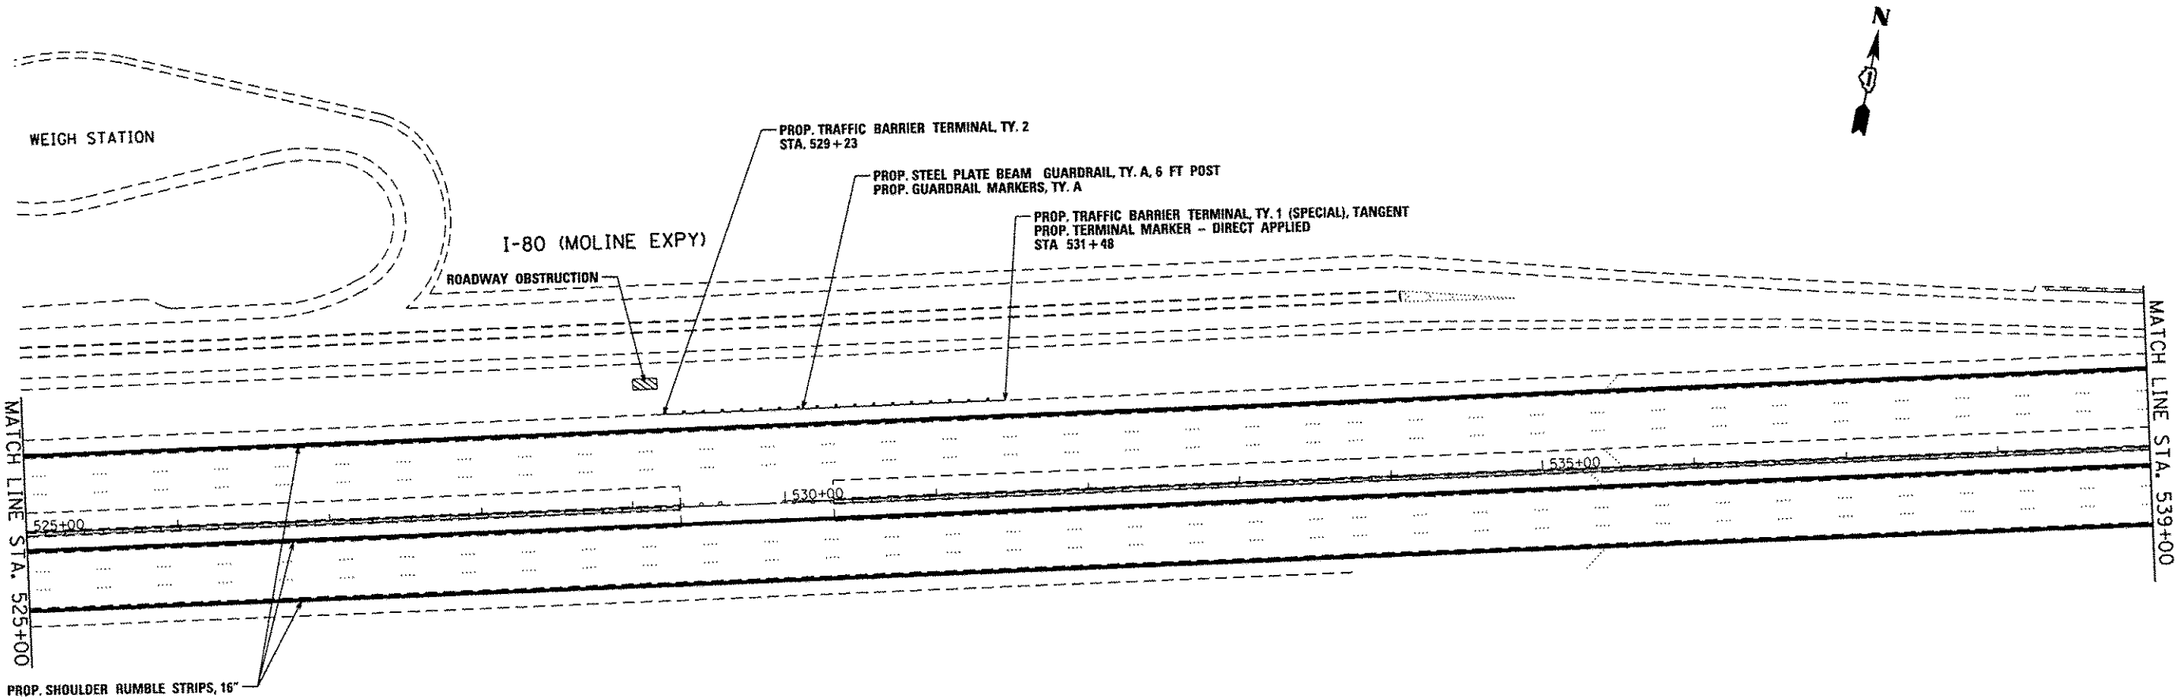
| F.A.I RTE. | SECTION | COUNTY | TOTAL SHEETS | SHEET NO. |
|---|---|---|---|---|
| 80 | 2013-0721 | COOK/WILL | 43 | 21 |
| | | CONTRACT NO. 60X49 | | |
| | ILLINOIS | FED. AID PROJECT | | |