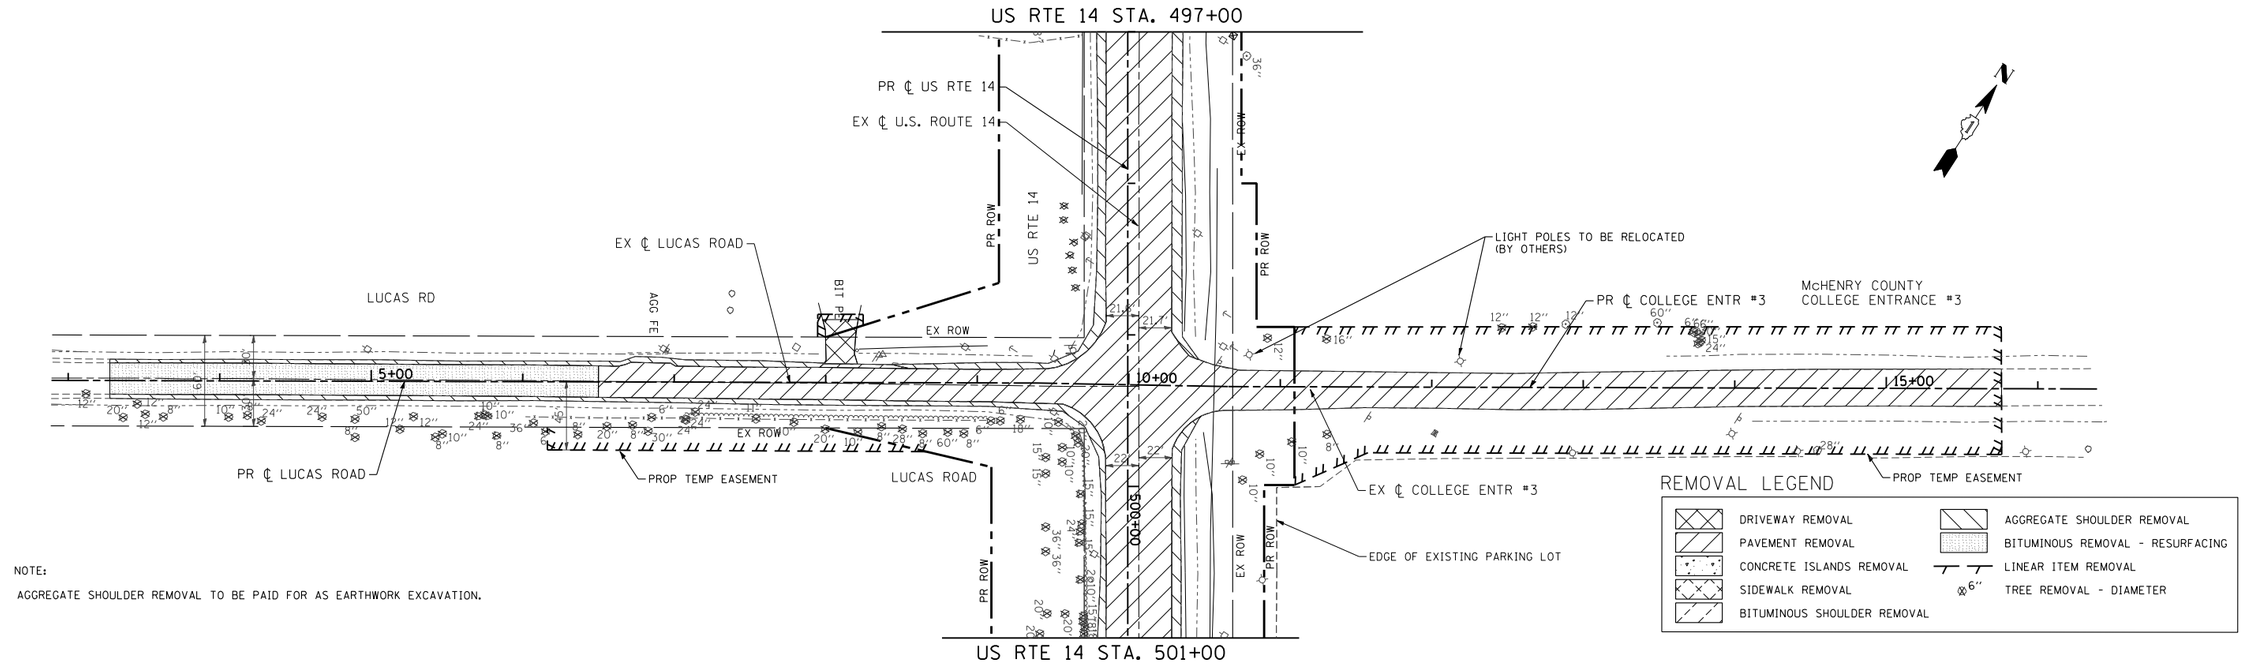

NOTE:

AGGREGATE SHOULDER REMOVAL TO BE PAID FOR AS EARTHWORK EXCAVATION.

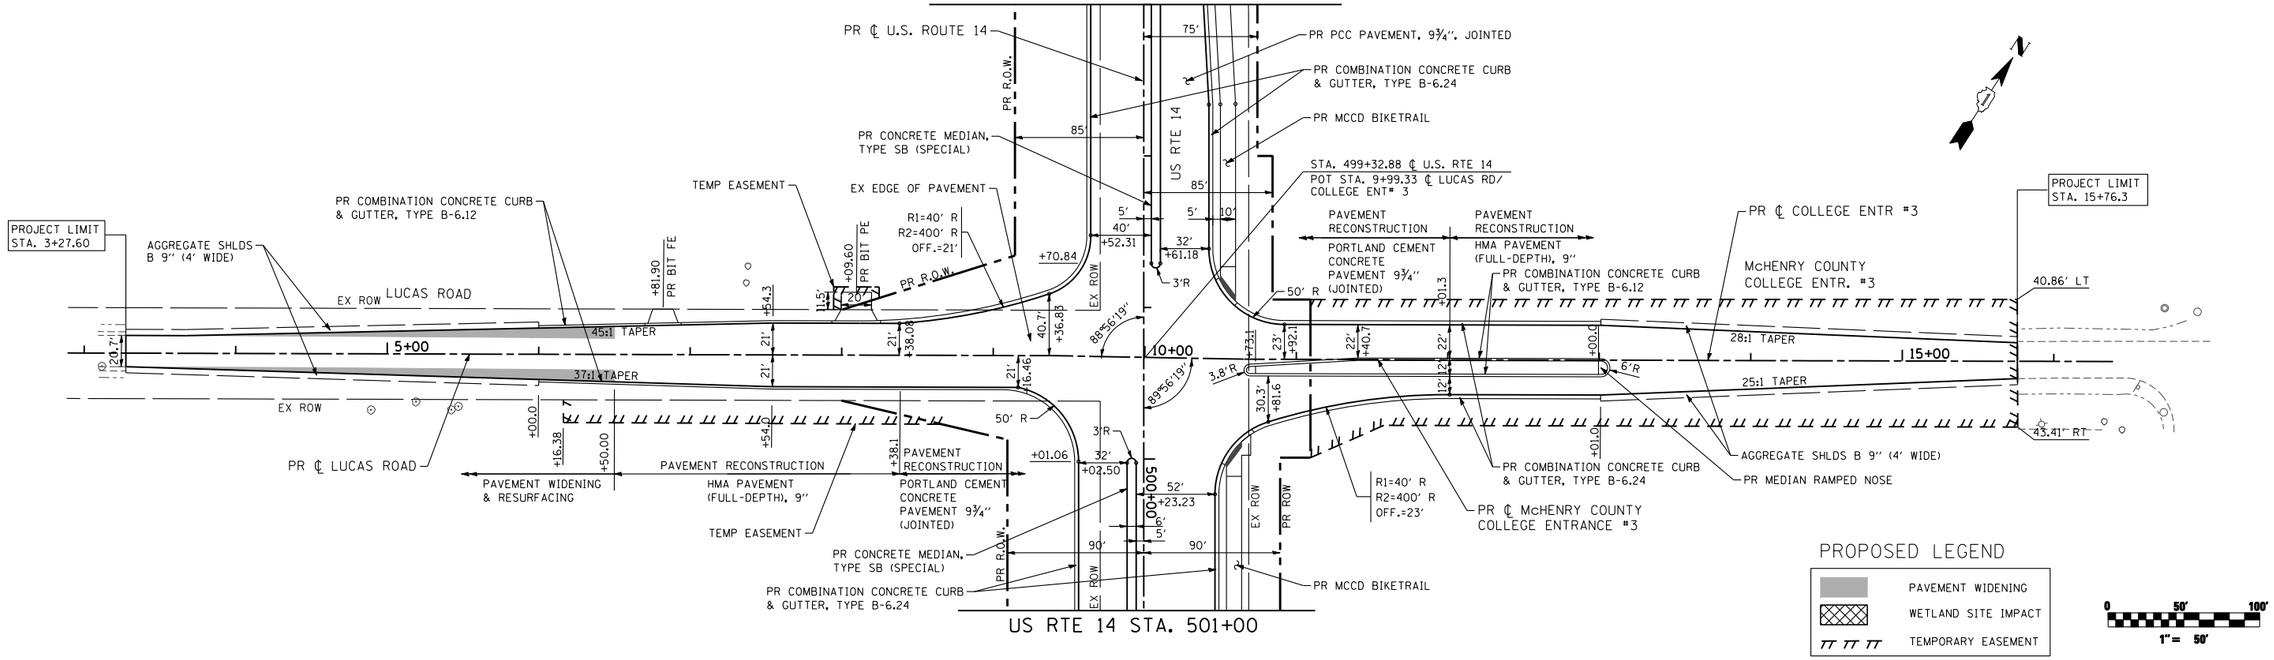

FILE NAME = S:\1606\CADD Sheets\D162517-sht-plan.dgn	USER NAME = _USERNAME_	DESIGNED - JPW	REVISED -
		DRAWN - JPW	REVISED -
	PLOT SCALE = 100.0000 ' / IN.	CHECKED - MGZ	REVISED -
	PLOT DATE = 10/14/2013	DATE - 10/15/2013	REVISED -

STATE OF ILLINOIS
DEPARTMENT OF TRANSPORTATION

PLAN
LUCAS RD & COLLEGE ENTRANCE #3 (TARTAN DR)

SCALE: 1"=50' | SHEET NO. 41 OF 431 SHEETS | STA. 4+00.49 TO STA. 13+70.73

F.A.P. RTE.	SECTION	COUNTY	TOTAL SHEETS	SHEET NO.
305	27R-3	MCHENRY	431	41

CONTRACT NO. 62517

ILLINOIS | FED. AID PROJECT