STAGE 1A

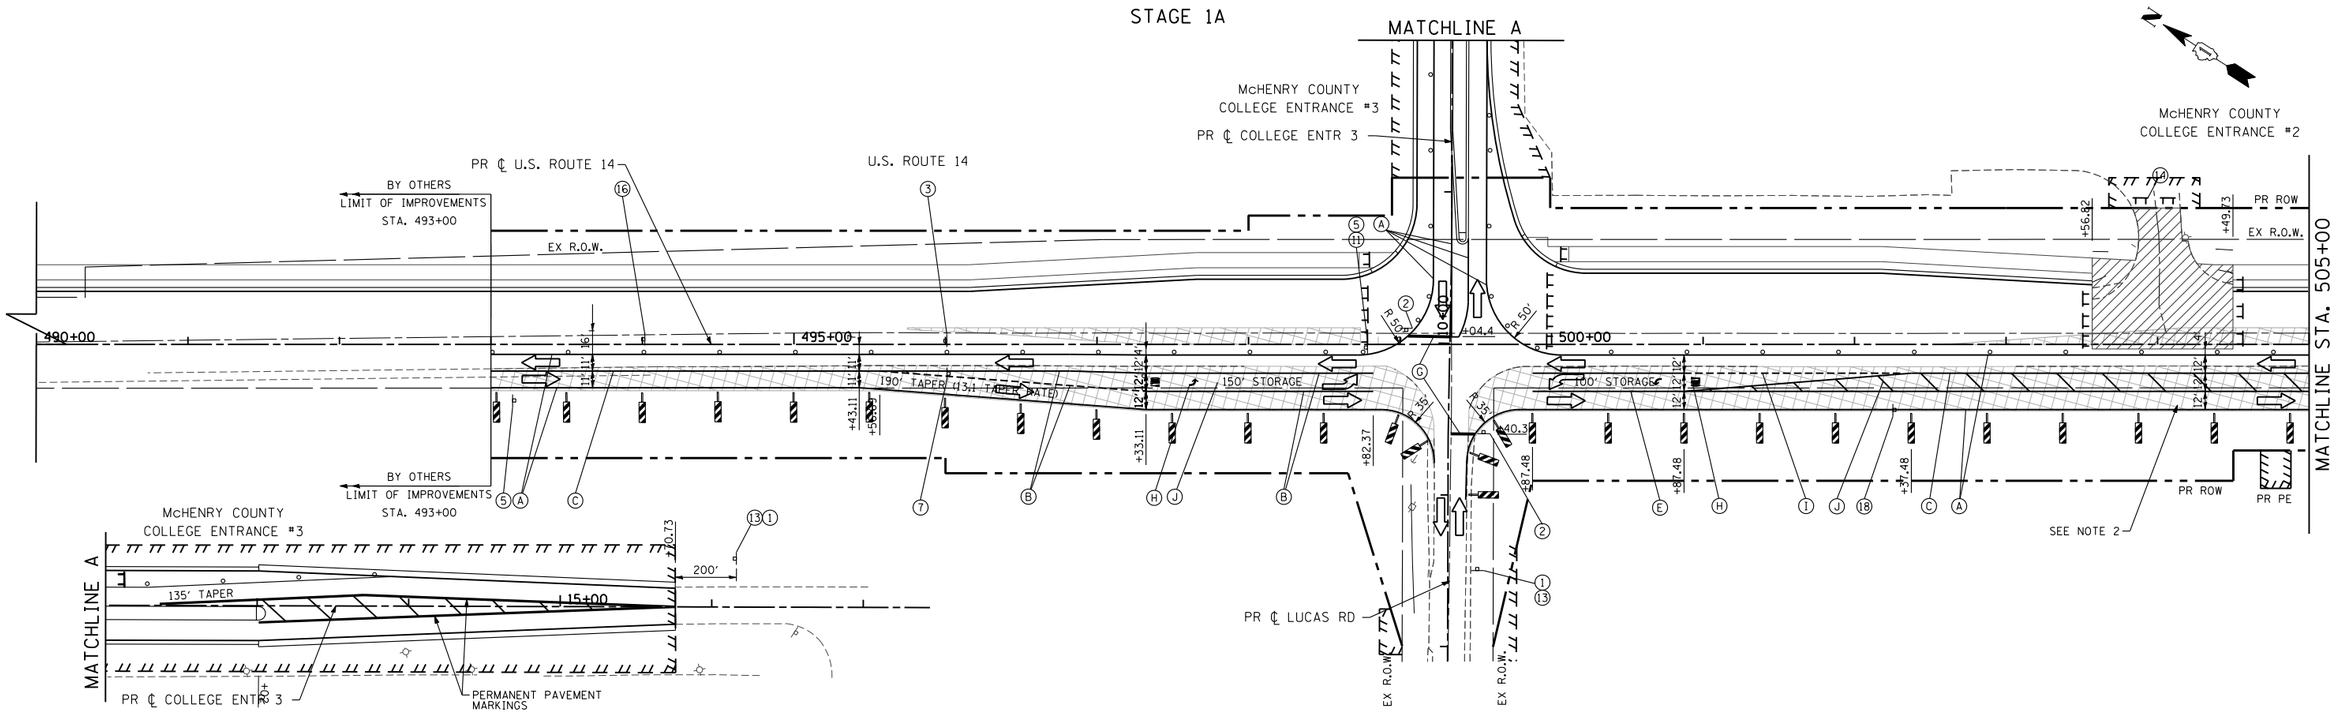

STAGE 1A

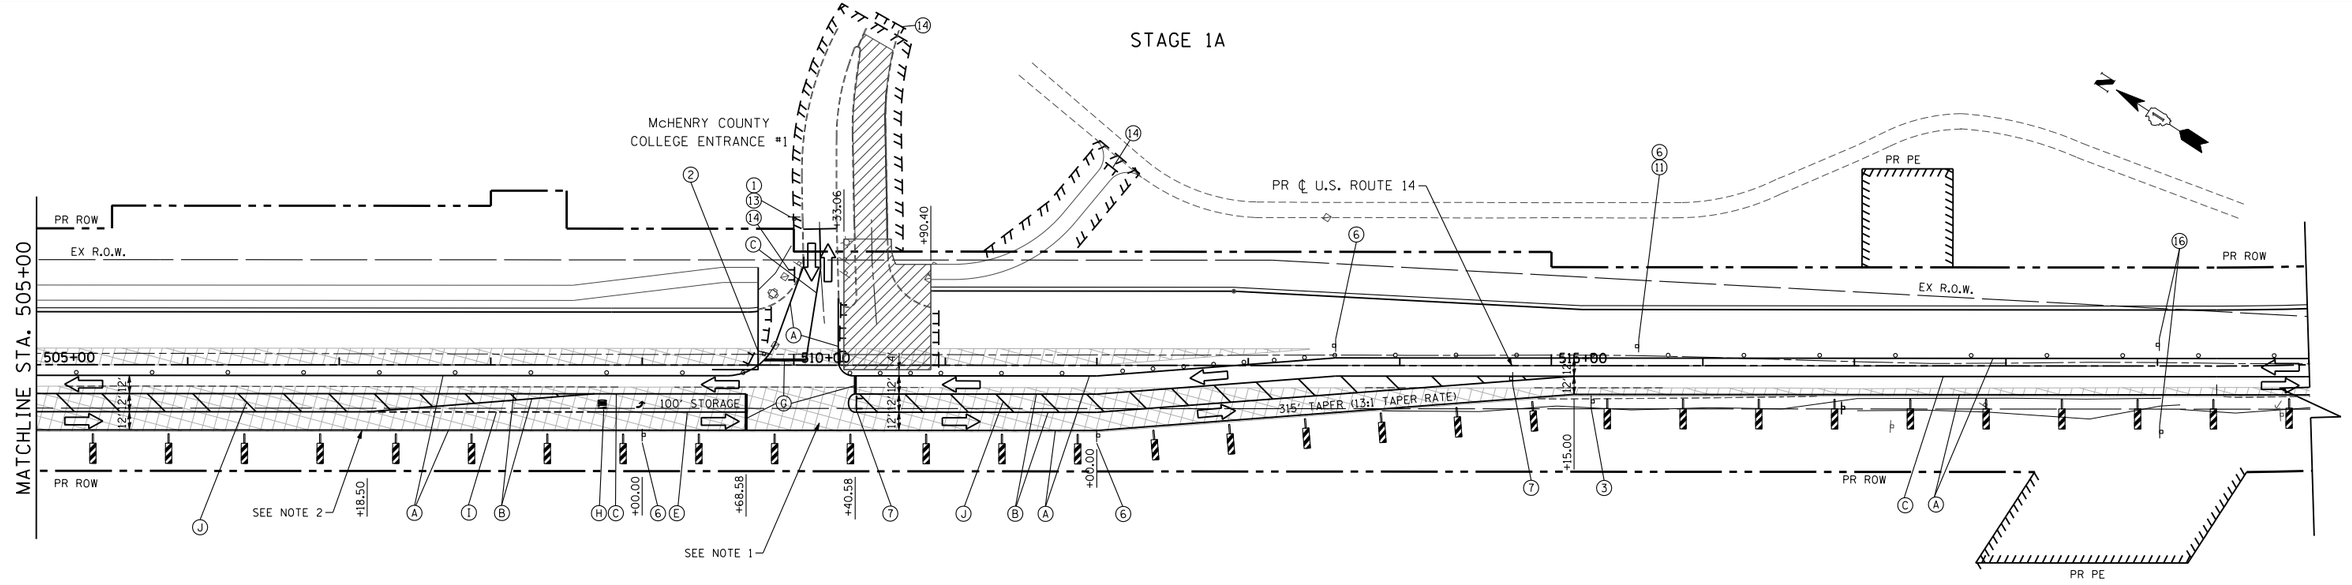

NOTES:

1. SEE COLLEGE ENTRANCE NO.1 TEMPORARY TRAFFIC SIGNALS SHEET.
2. TEMPORARY PAVEMENT BUILT IN PRE-STAGE 1.
3. SEE SHEET 59 FOR MAINTENANCE OF CONSTRUCTION GENERAL NOTES, SEQUENCE OF CONSTRUCTION AND TEMPORARY TRAFFIC SIGN LEGEND.
4. UTILIZE THE EXISTING SPEED LIMIT SIGNS WITHIN CONSTRUCTION LIMITS UNLESS NOTED OTHERWISE. THE SIGNS SIZES SHALL MATCH THE SIZES OF THE EXISTING SIGNS IN FIELD.

0 50' 100'
1"= 50'

FILE NAME = s:\1606\cadd sheets\D162517-sht-staging1A.dgn	USER NAME = _USERNAME_	DESIGNED - JPW	REVISED -
		DRAWN - JPW	REVISED -
	PLOT SCALE = 100.0000 ' / IN.	CHECKED - MGZ	REVISED -
	PLOT DATE = 10/9/2013	DATE - 10/15/2013	REVISED -

STATE OF ILLINOIS
DEPARTMENT OF TRANSPORTATION

MAINTENANCE OF TRAFFIC PLAN
US ROUTE 14 STAGE 1A

SCALE: 1"=50' | SHEET NO. 75 OF 431 SHEETS | STA. 490+00 TO STA. 520+00

F.A. RTE.	SECTION	COUNTY	TOTAL SHEETS	SHEET NO.
305	27R-3	MCHENRY	431	75
		CONTRACT NO. 62517		
	ILLINOIS FED. AID PROJECT			