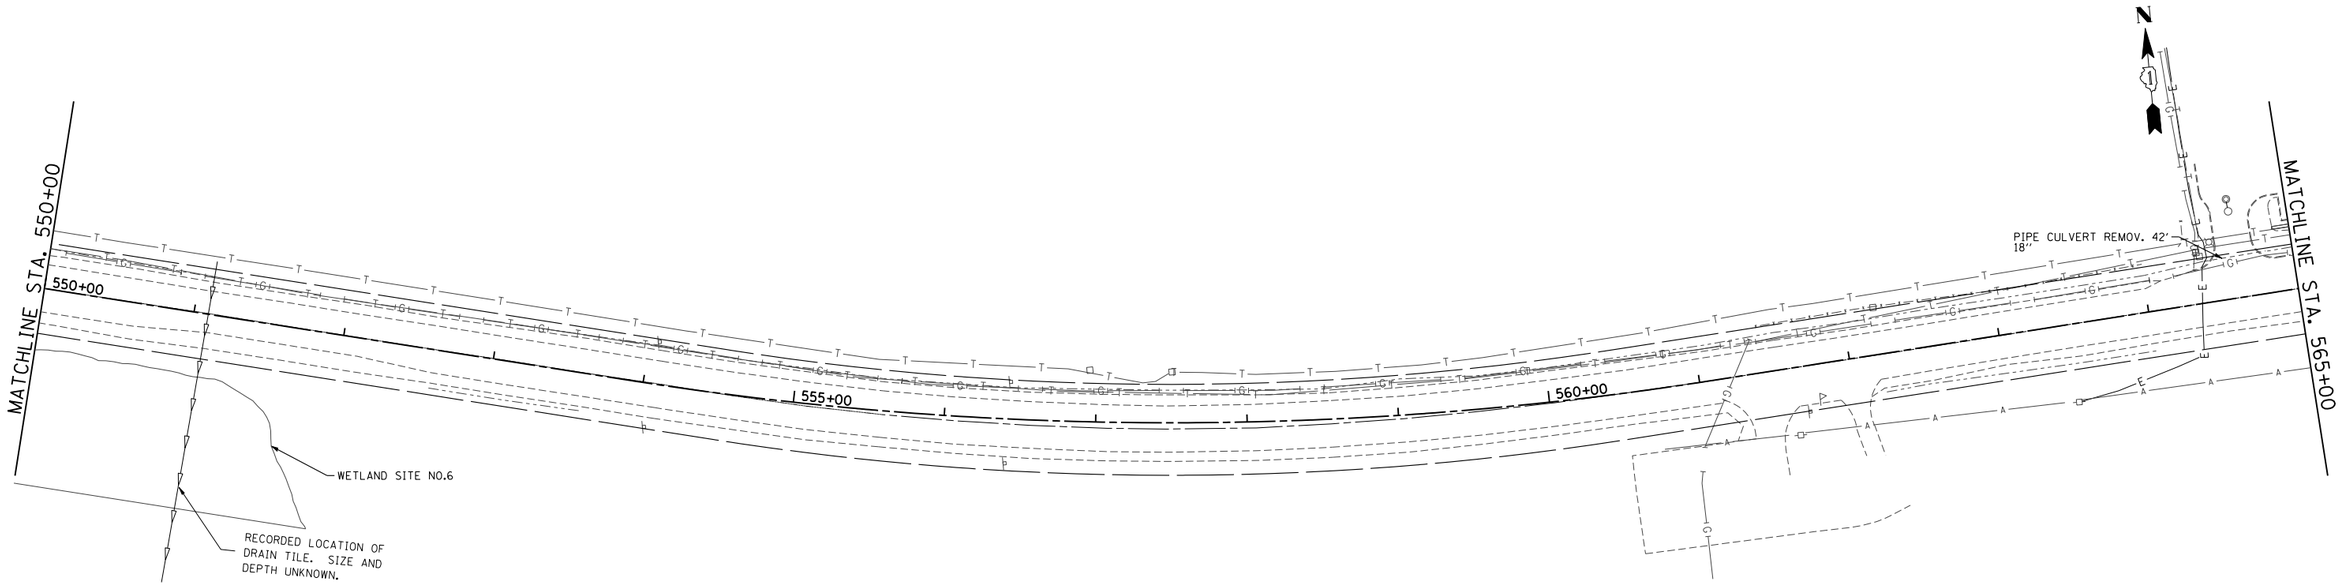

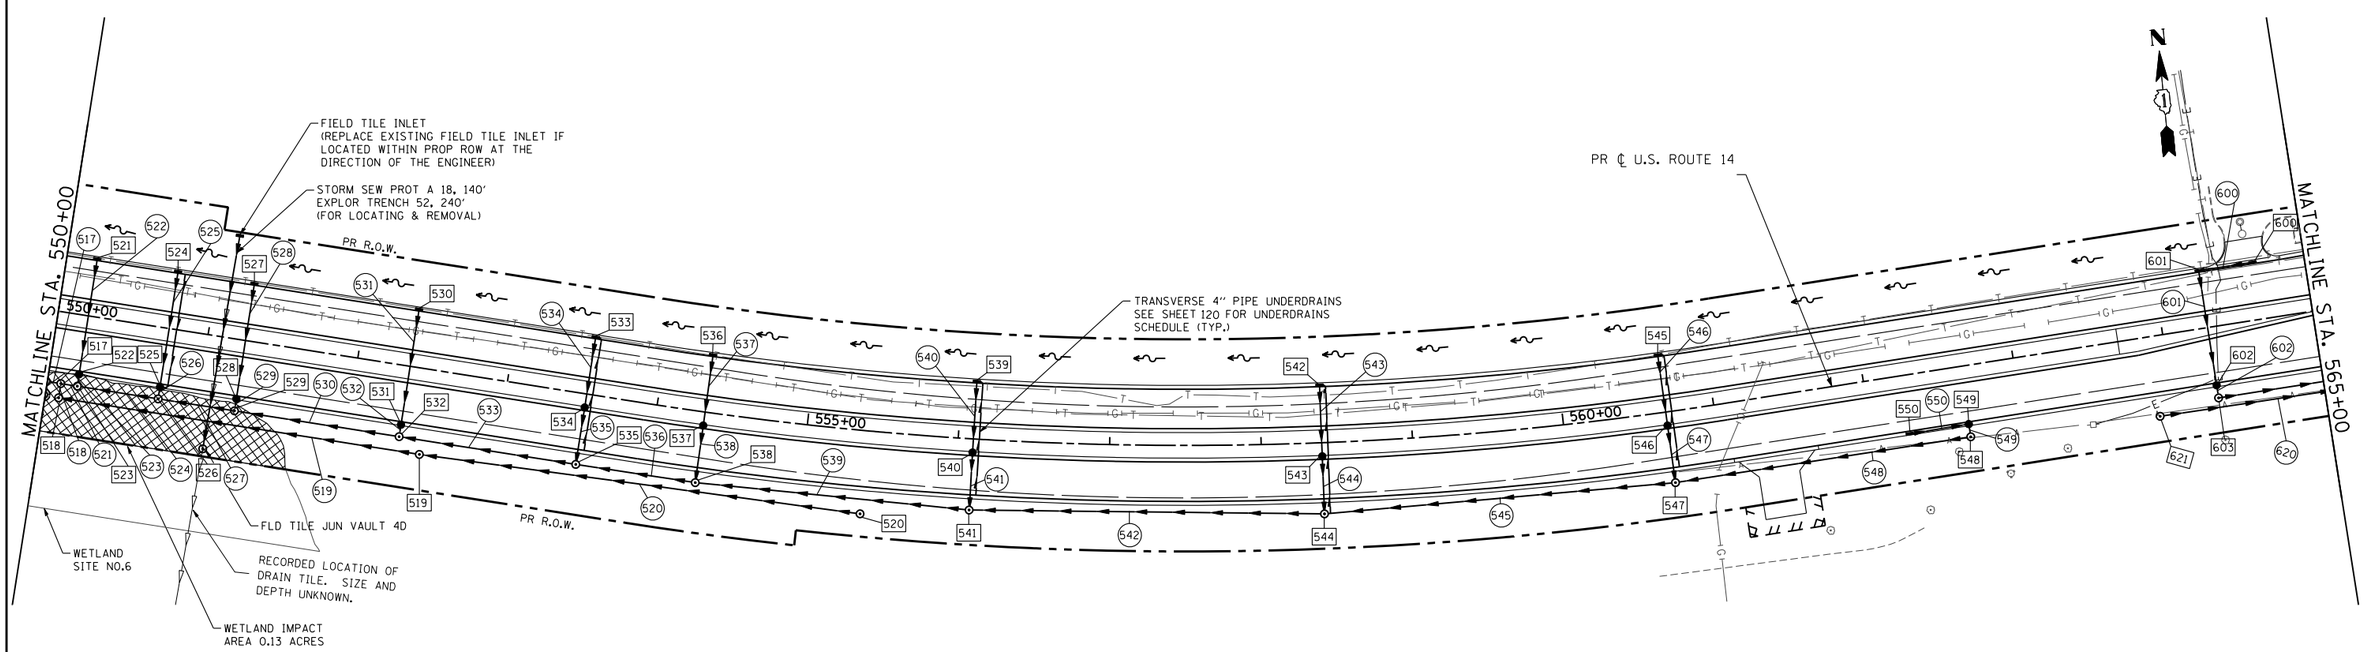

FILE NAME = S:\1606\CADD Sheets\D162517-sht-drain.dgn	USER NAME = _USERNAME_	DESIGNED - AWM	REVISED -	STATE OF ILLINOIS DEPARTMENT OF TRANSPORTATION	DRAINAGE AND UTILITY PLAN US ROUTE 14	F.A.P. RTE.	SECTION	COUNTY	TOTAL SHEETS / SHEET NO.
		DRAWN - DA	REVISED -			305	27R-3	MCHENRY	431 / 125
	PLOT SCALE = 100.0000 ' / IN.	CHECKED - MGZ	REVISED -					CONTRACT NO. 62517	
	PLOT DATE = 11/5/2013	DATE - 10/15/2013	REVISED -		SCALE: 1"=50' / SHEET NO. 125 OF 431 SHEETS / STA. 550+00.00 TO STA. 565+00.00			ILLINOIS FED. AID PROJECT	