PLAN
SURVEYED
PLOTTED
ALIGNMENT CHECKED
RT. OF WAY CHECKED
CADD FILE NAME
NOTE BOOK
NO.
BY
DATE

PROFILE
SURVEYED
PLOTTED
CROSSES CHECKED
E.M. NOTED
STRUCTURE NOTATNS CHKD
NOTE BOOK
NO.
BY
DATE

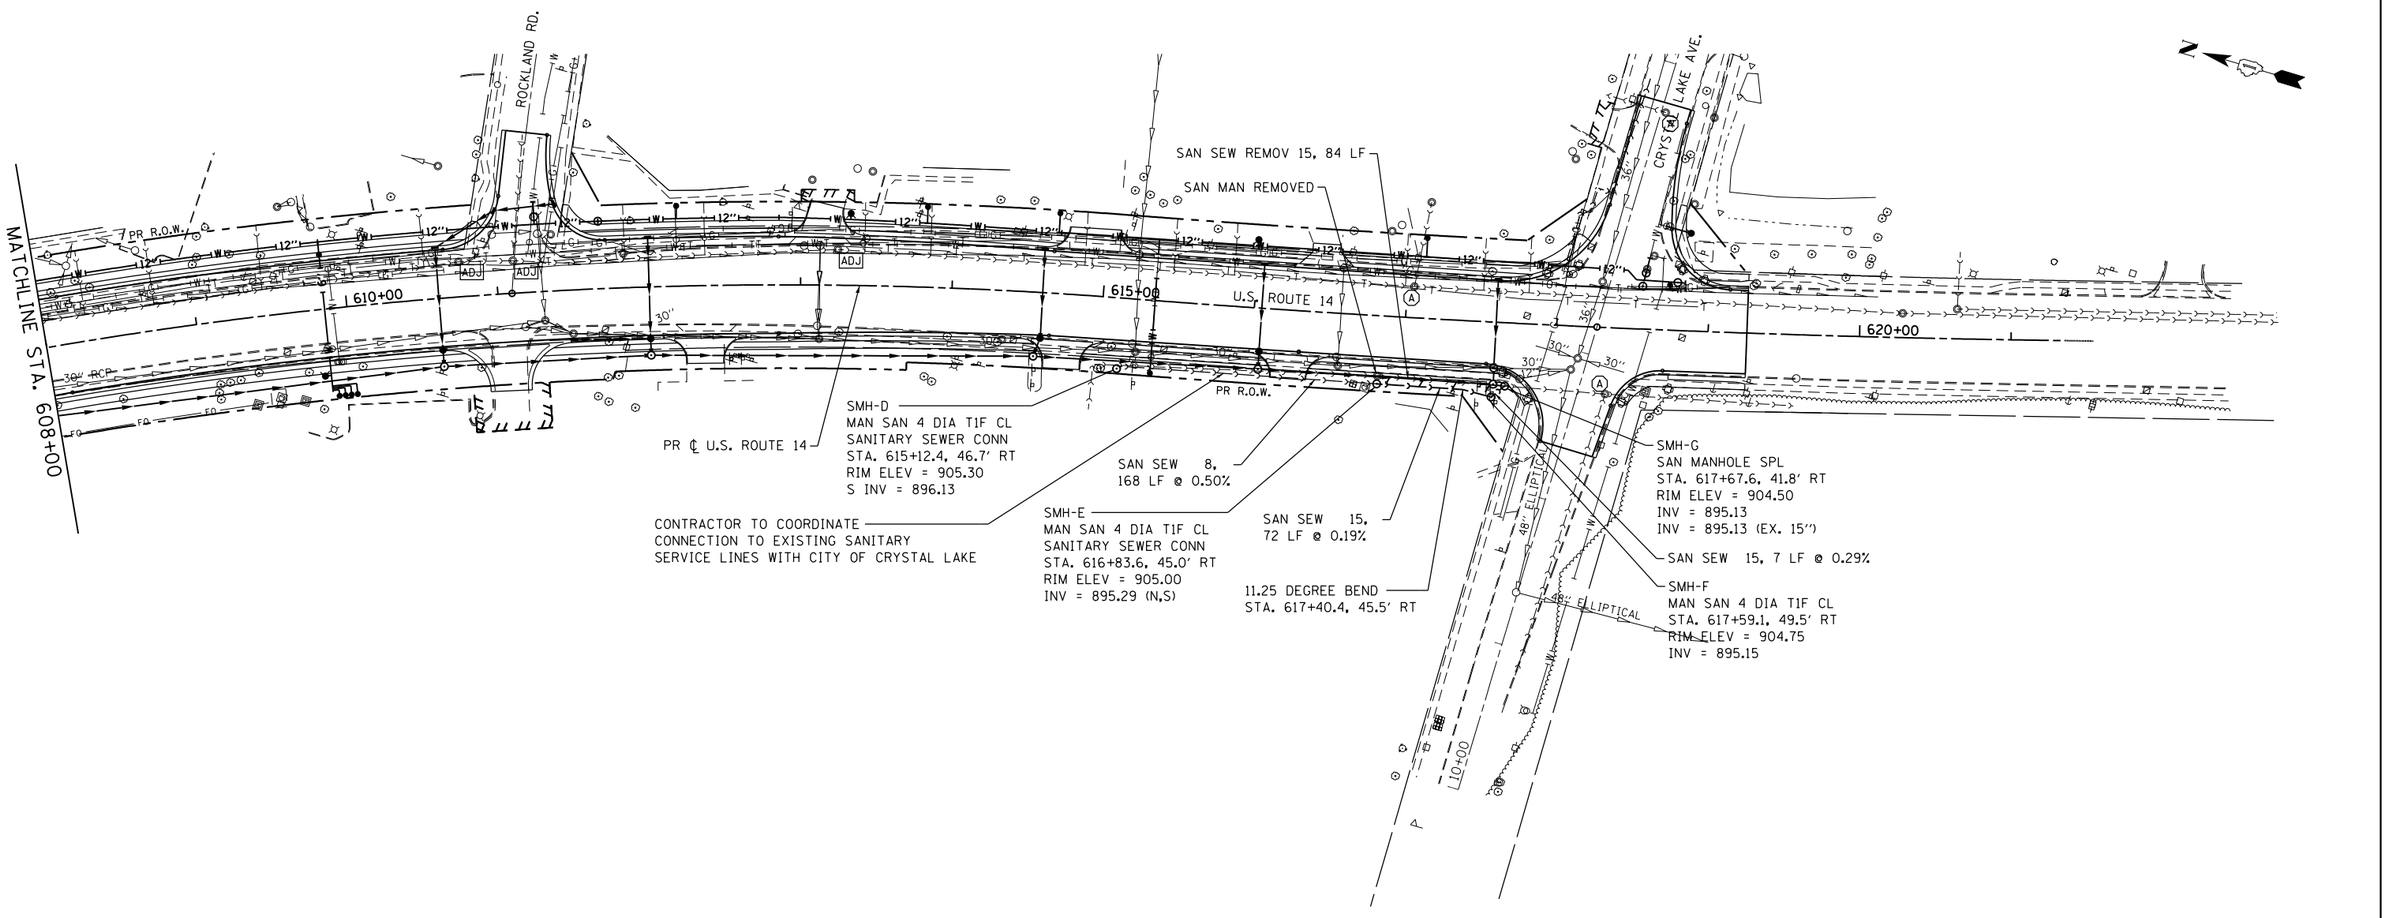

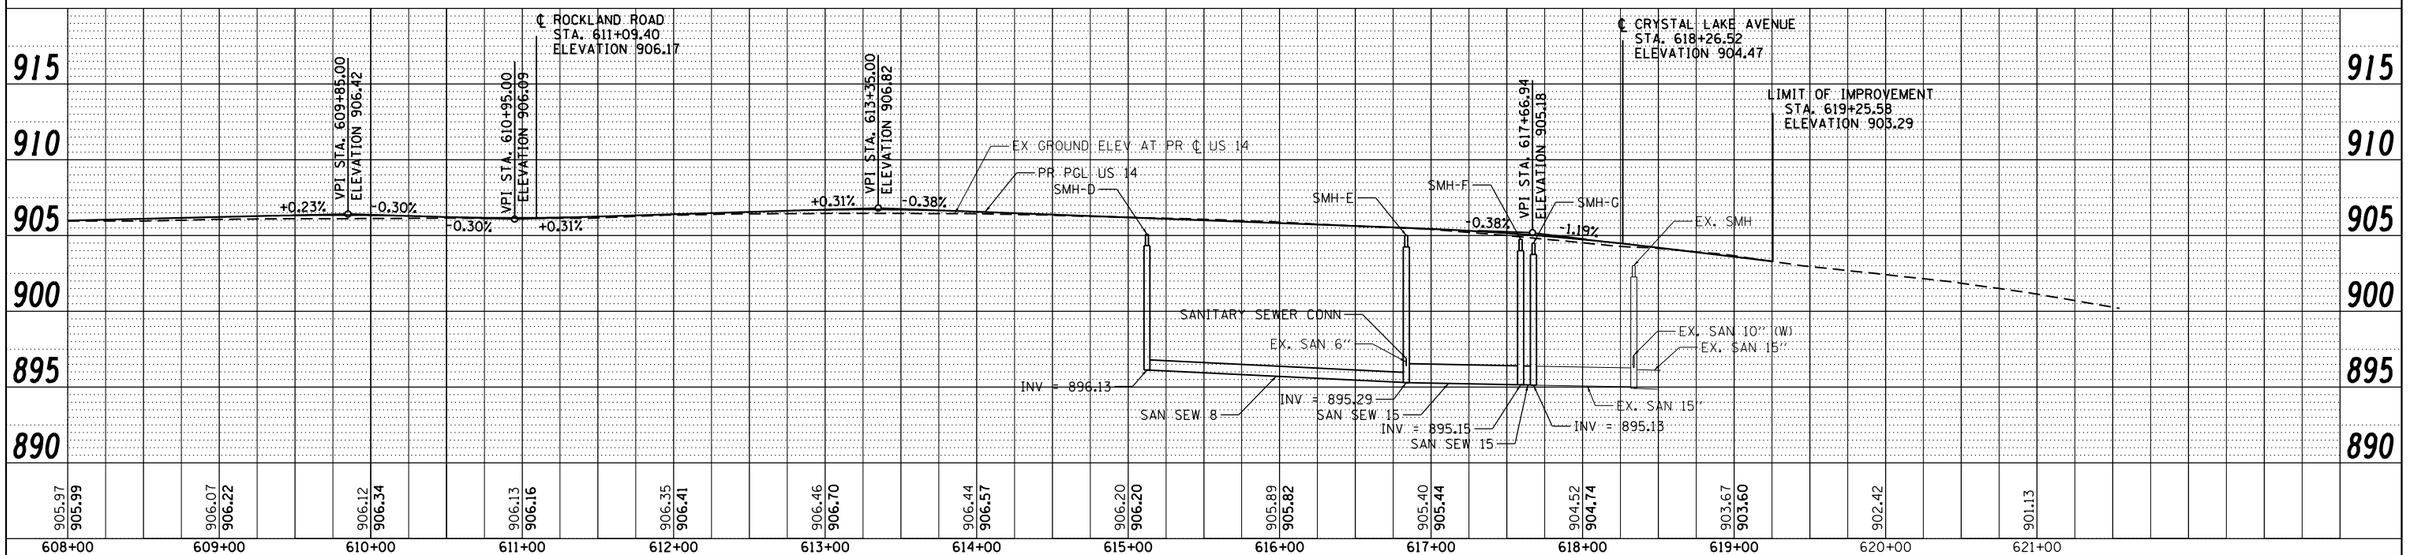

FILE NAME = S:\1606\CADD Sheets\D162517-sht-sanitary.dgn	USER NAME = _USERNAME_	DESIGNED - JWM	REVISED -
		DRAWN - JWM	REVISED -
	PLOT SCALE = 100.0000 ' / in.	CHECKED - MGZ	REVISED -
	PLOT DATE = 10/23/2013	DATE - 10/15/2013	REVISED -

STATE OF ILLINOIS
DEPARTMENT OF TRANSPORTATION

SANITARY SEWER PLAN & PROFILE
US ROUTE 14

SCALE: 1"=50' | SHEET NO. 159 OF 431 SHEETS | STA. 608+00.00 TO STA. 619+25.58

F.A.P RTE.	SECTION	COUNTY	TOTAL SHEETS	SHEET NO.
305	27R-3	MCHENRY	431	159
		CONTRACT NO. 62517		
		ILLINOIS	FED. AID PROJECT	