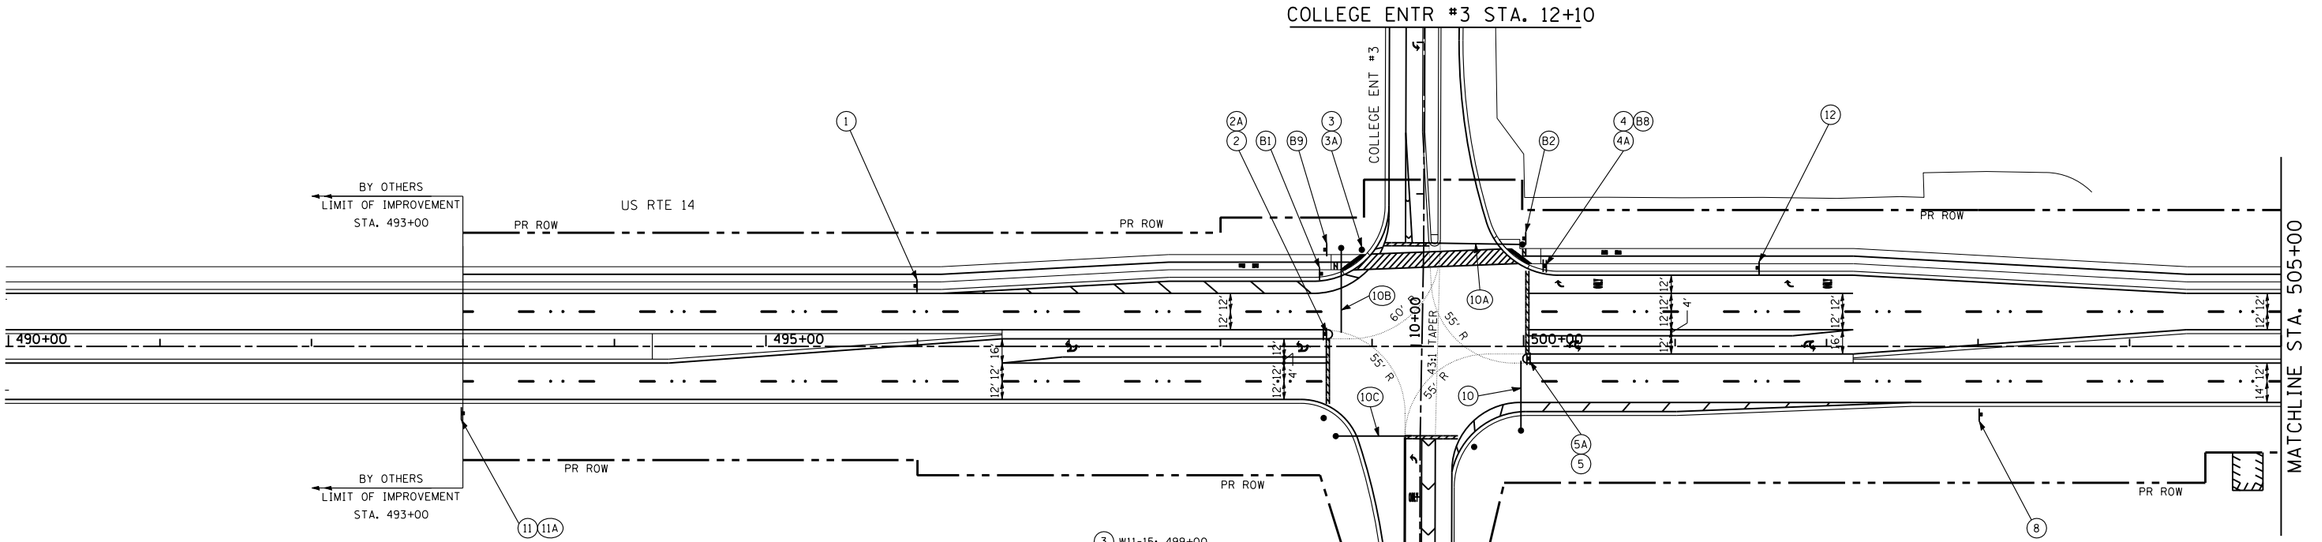

(1) R2-1; 496+00
(8) R2-1; 503+00

STOP
R1-1

(B1) R1-1; 498+65
(B2) R1-1; 500+00
(15B) R1-1; 510+00
(B5) R1-1; 509+90
(B6) R1-1; 510+75
(B7) R1-1; 512+20

R4-7 SPECIAL

(2) R4-7; 498+70
(2A) SPECIAL; 498+70
(5) R4-7; 500+05
(5A) SPECIAL; 500+05

(11) (11A) College Ent / Lucas Rd
W3-3
D3-1
493+00

(14) (14A) Lucas Rd / College Ent
W3-3
D3-1
509+00

TRAIL X-ING
W11-15
W11-15P

(3) W11-15; 499+00
(3A) W11-15P; 499+00
(4) W11-15; 500+15
(4A) W11-15P; 500+15
(15) W11-15; 510+00
(15A) W11-15P; 510+00
(16) W11-15; 510+90
(16A) W11-15P; 510+90

ONLY

(12) R3-5R; 501+60
(15C) R3-5R; 510+00
(17) R3-5R; 512+40

NO MOTOR VEHICLES

(B8) R5-3; 500+15
(B9) R5-3; 498+70
(B12) R5-3; 509+80
(B13) R5-3; 511+00

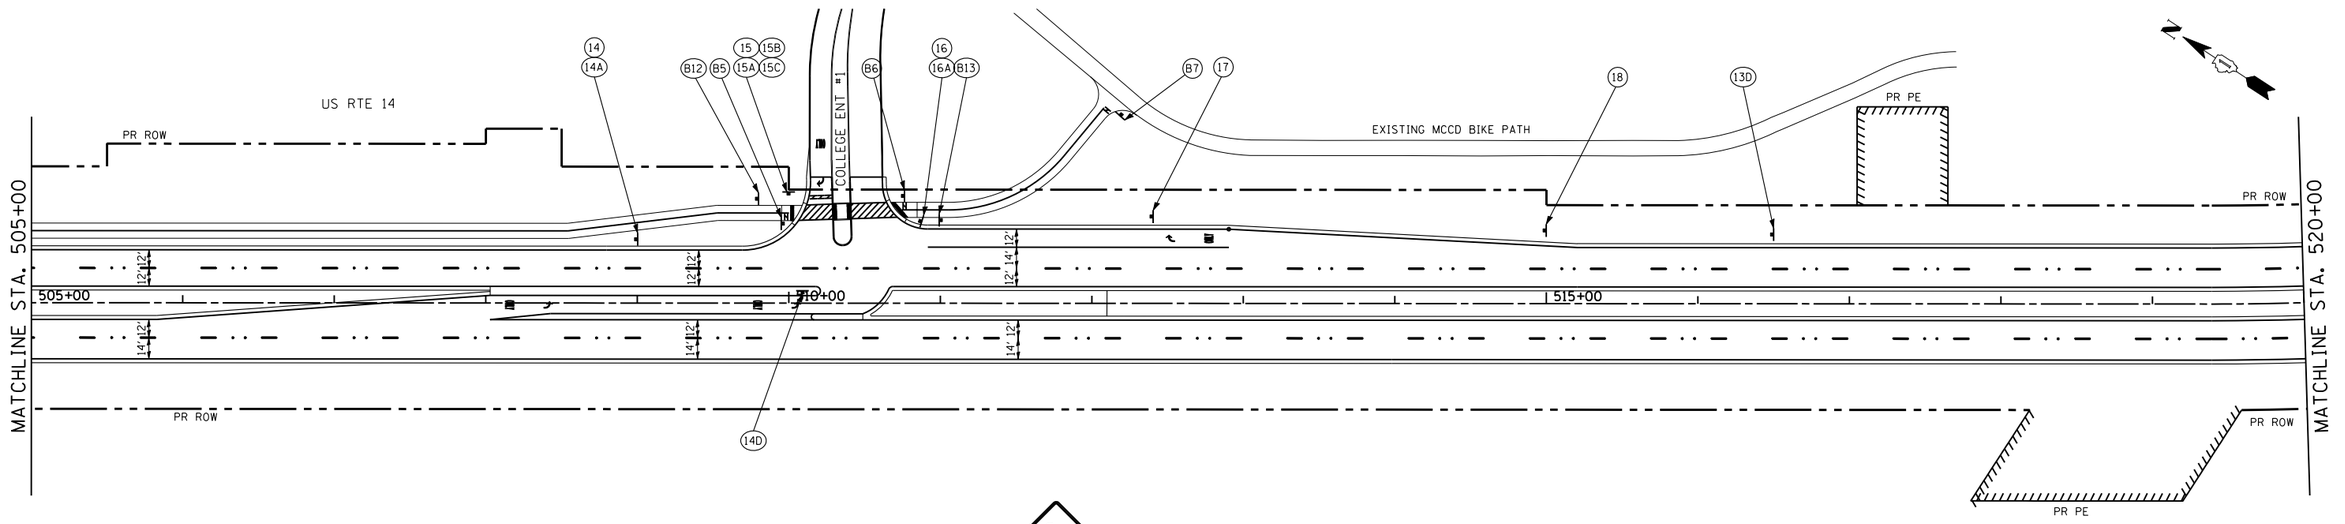

Lucas Rd
(10) D3-1; 499+00
(SEE NOTE 2)

McHenry County College Circle
(10B) D3-1; 499+94
(SEE NOTE 2)

US Rte 14
(10A) D3-1; 499+86
(10C) D3-1; 498+79
(SEE NOTE 2)

COLLEGE ENT 1 →
(18) D3-1; 515+00

(13D) W11-1; 516+50

ONE WAY →
(14D) R6-2R; 510+10

NOTES:

1. ALL MULTI-USE PATH SIGNS TO BE INSTALLED ON 2" X 2" X 8' - 14 GALVANIZED TELESPAR POSTS AND 2 1/4" X 2 1/4" X 3' - 12 GALVANIZED OMNI ANCHORS.
2. ILLUMINATED STREET NAME SIGN - SEE SHEET 320 FOR DETAILS

0 50' 100'
1" = 50'

FILE NAME = S:\1606\CADD Sheets\D162517-sht-signing.dgn	USER NAME = _USERNAME_	DESIGNED - JPW	REVISED -
		DRAWN - JPW	REVISED -
	PLOT SCALE = 100.0000 ' / IN.	CHECKED - MGZ	REVISED -
	PLOT DATE = 6/5/2014	DATE - 10/15/2013	REVISED -

STATE OF ILLINOIS
DEPARTMENT OF TRANSPORTATION

SIGNING PLAN
US ROUTE 14

SCALE: 1"=50' | SHEET NO. 229 OF 431 SHEETS | STA. 493+00.00 TO STA. 520+00.00

F.A.P. RTE.	SECTION	COUNTY	TOTAL SHEETS	SHEET NO.
305	27R-3	MCHENRY	431	229
		CONTRACT NO. 62517		
	ILLINOIS	FED. AID PROJECT		