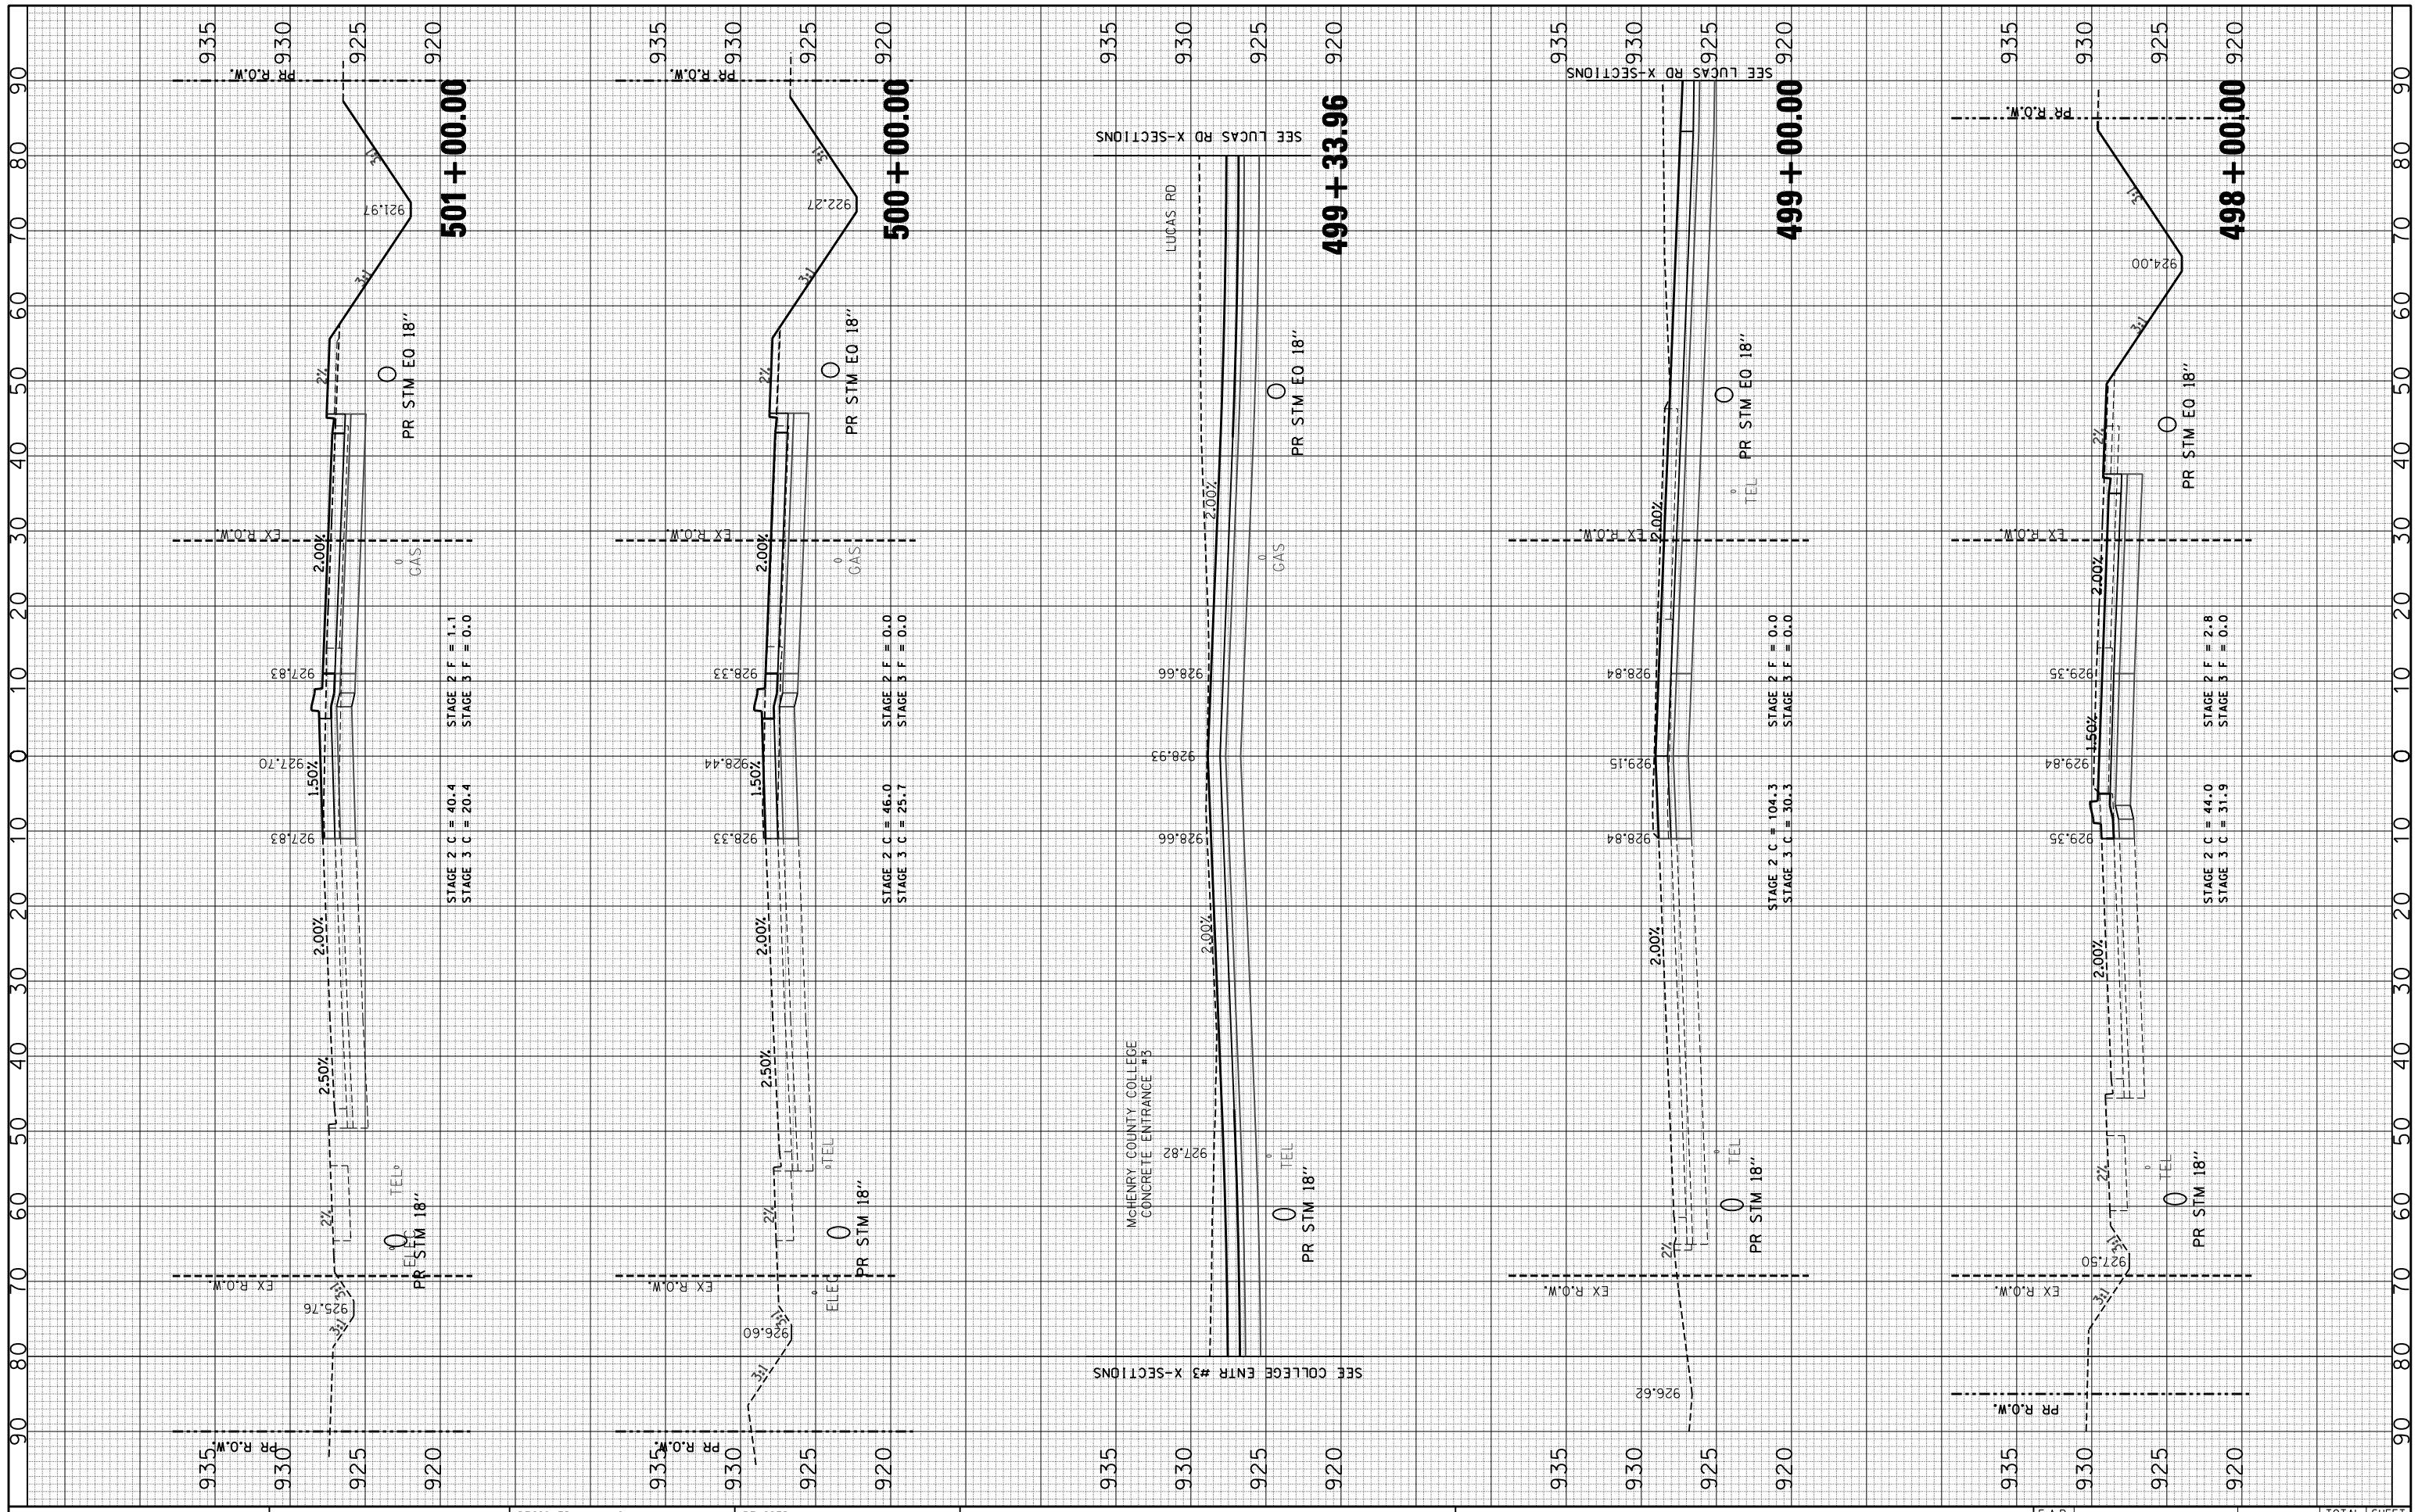

FINAL SURVEY	BY	DATE
SURVEYED		
PLOTTED		
TEMPLATE		
AREAS		
AREAS CHECKED		
NOTE BOOK NO.		

ORIGINAL SURVEY	BY	DATE
SURVEYED		
PLOTTED		
TEMPLATE		
AREAS		
AREAS CHECKED		
NOTE BOOK NO.		

FILE NAME = S:\1606\CADD Sheets\D162517-sht-XS-Stage2Rt14.dgn	USER NAME = _USERNAME_	DESIGNED - LG	REVISED -
		DRAWN - LG	REVISED -
	PLOT SCALE = 20.0000 ' / IN.	CHECKED - MGZ	REVISED -
	PLOT DATE = 10/14/2013	DATE - 10/15/2013	REVISED -

STATE OF ILLINOIS
DEPARTMENT OF TRANSPORTATION

ROUTE 14 CROSS SECTIONS
FINAL STAGE

SCALE: H: 1"=10' V: 1"=5' | SHEET NO. 390 OF 431 SHEETS | STA. 498+00.00 TO STA. 501+00.00

F.A.P. RTE.	SECTION	COUNTY	TOTAL SHEETS	SHEET NO.
305	27R-3	MCHENRY	431	390

CONTRACT NO. 62517

ILLINOIS FED. AID PROJECT

23 17