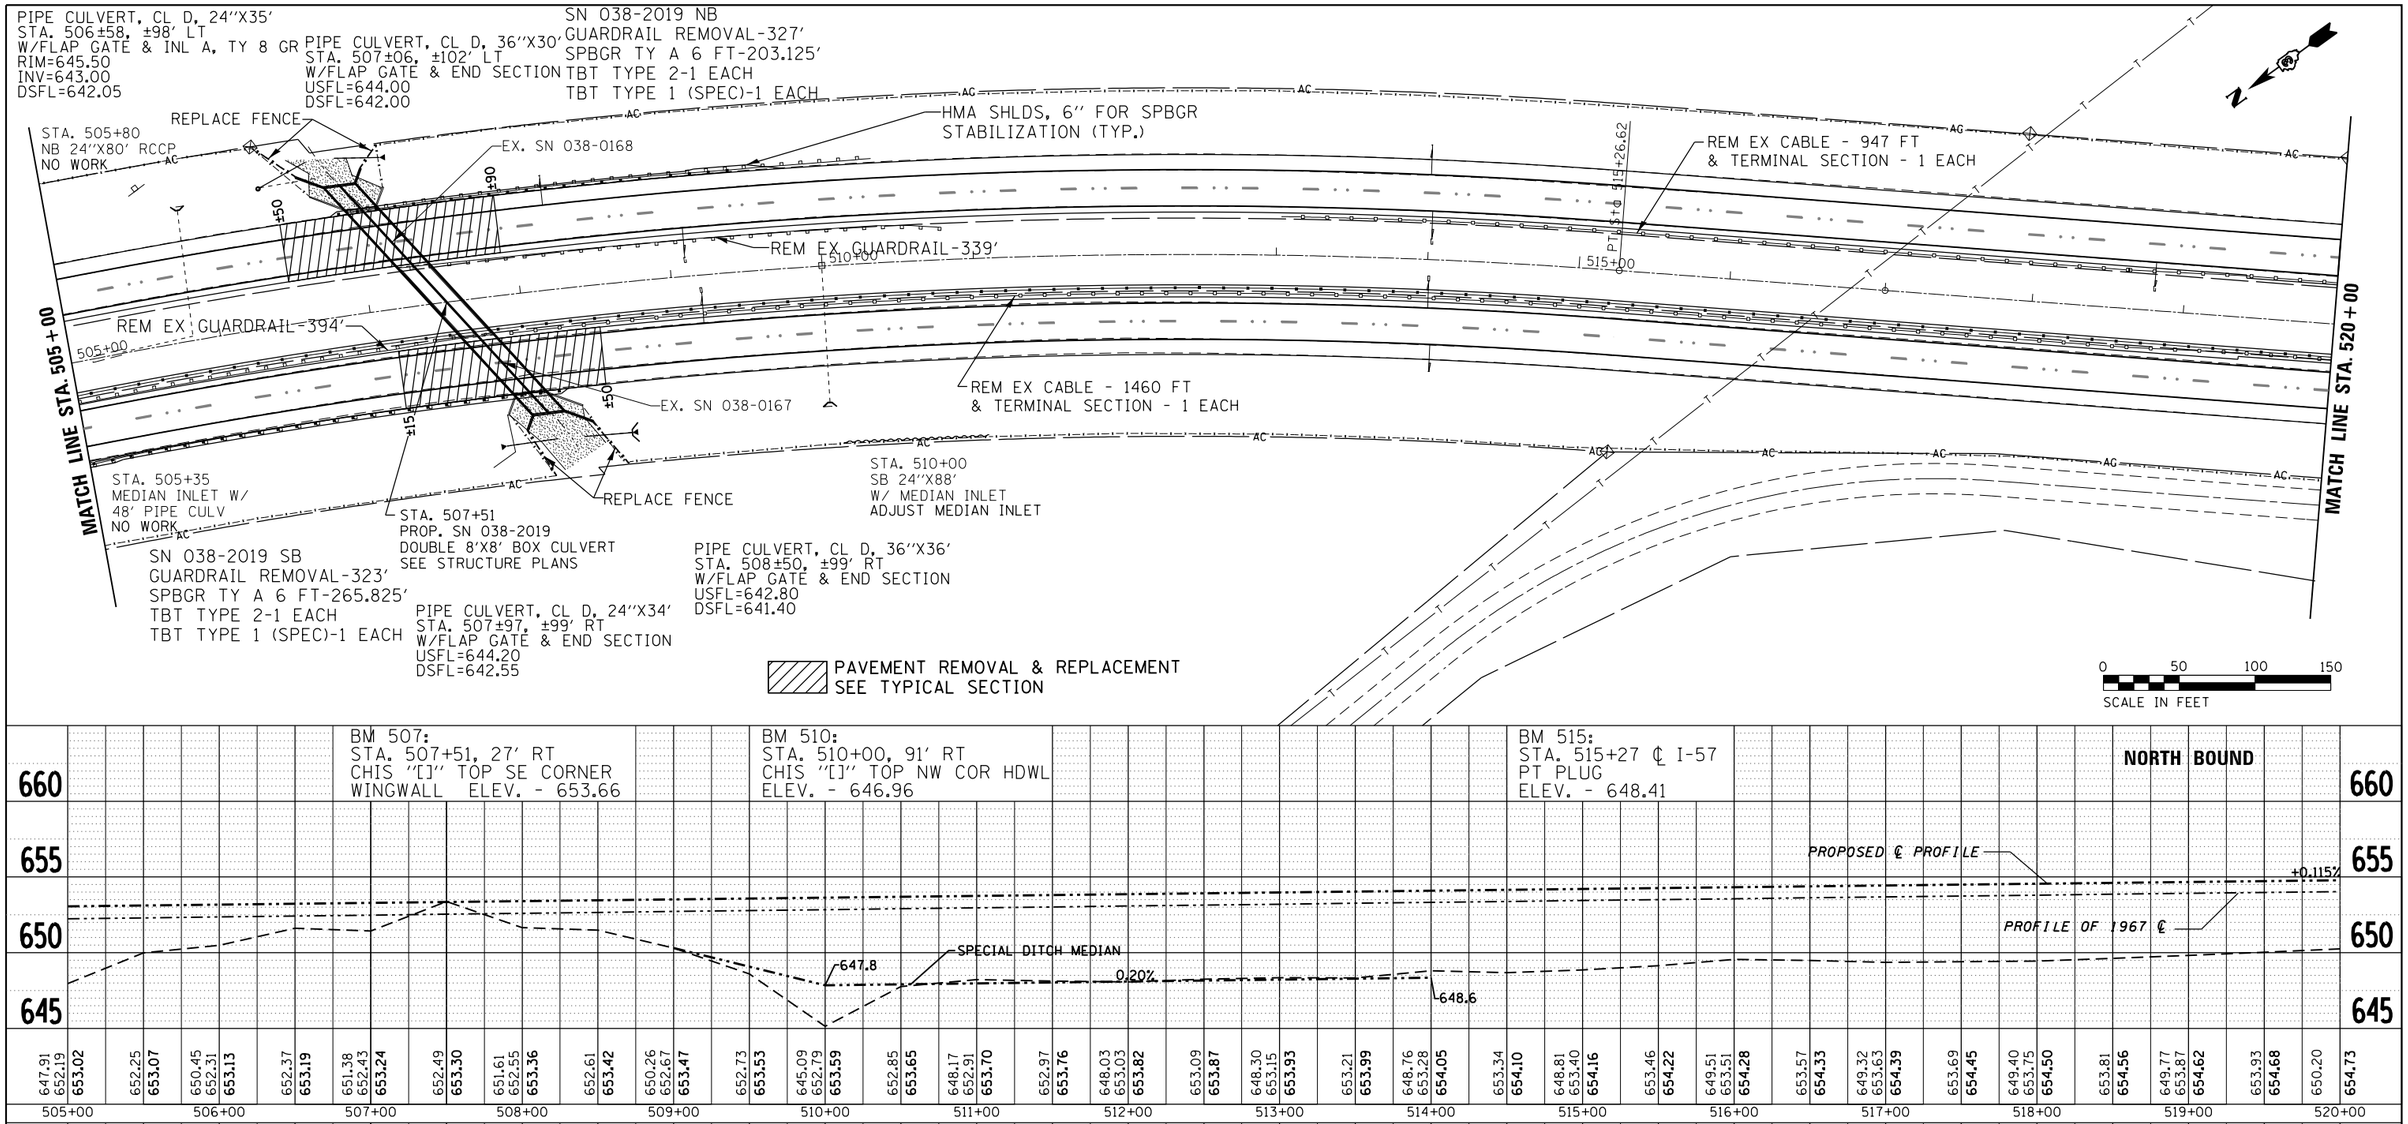

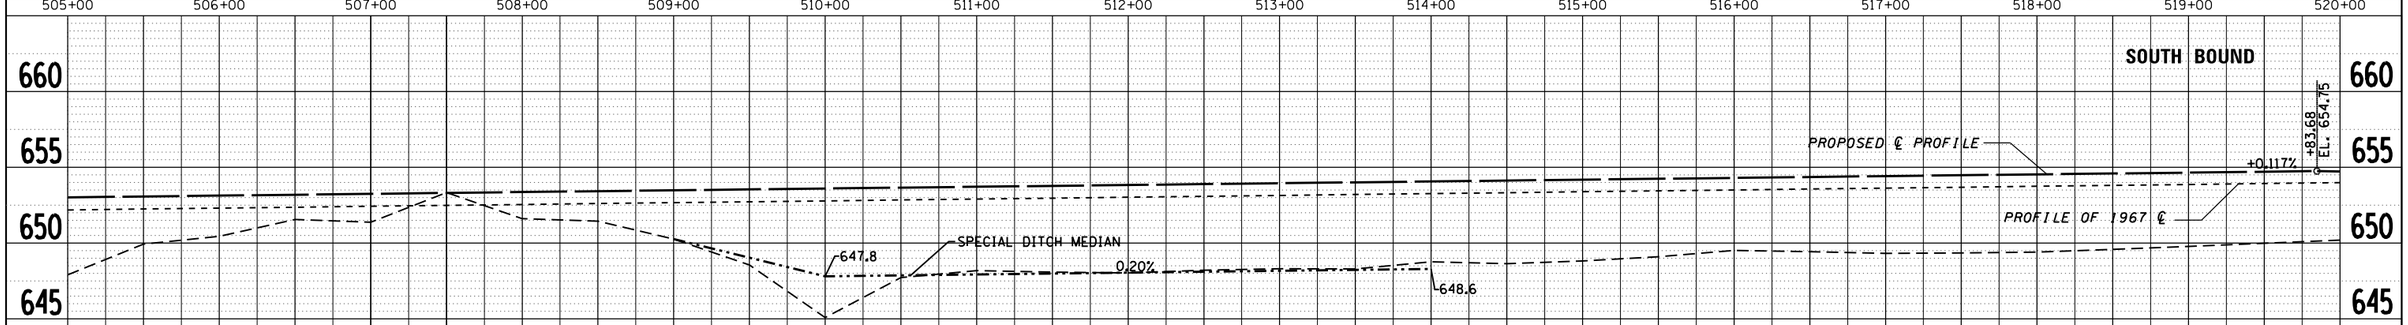

PLAN	BY	DATE
SURVEYED		
PLOTTED		
ALIGNMENT CHECKED		
RT. OF WAY CHECKED		
CADD FILE NAME		
NOTE BOOK NO.		

PROFILE	BY	DATE
SURVEYED		
PLOTTED		
GRADES CHECKED		
B.M. NOTED		
STRUCTURE NOTAT'NS CHK'D		
NOTE BOOK NO.		

FILE NAME = c:\pw_work\pwidot\duncanbd\dms30308\plansheets.dgn	USER NAME = duncanbd	DESIGNED -	REVISED -
		CHECKED -	REVISED -
	PLOT SCALE = 100.0000 ' / in.	DRAWN -	REVISED -
	PLOT DATE = 6/2/2014	CHECKED -	REVISED -

STATE OF ILLINOIS
DEPARTMENT OF TRANSPORTATION

PLAN AND PROFILE

SCALE: 1"=50' | SHEET NO. 16 OF 17 SHEETS | STA. 505+00 TO STA. 520+00

F.A.I. RTE.	SECTION	COUNTY	TOTAL SHEETS	SHEET NO.
57	*	IROQUOIS	190	37
* (38-4)RS-2, (38-4)BR,BR1,BR3		CONTRACT NO. 66757		
FED. ROAD DIST. NO.	ILLINOIS	FED. AID PROJECT		