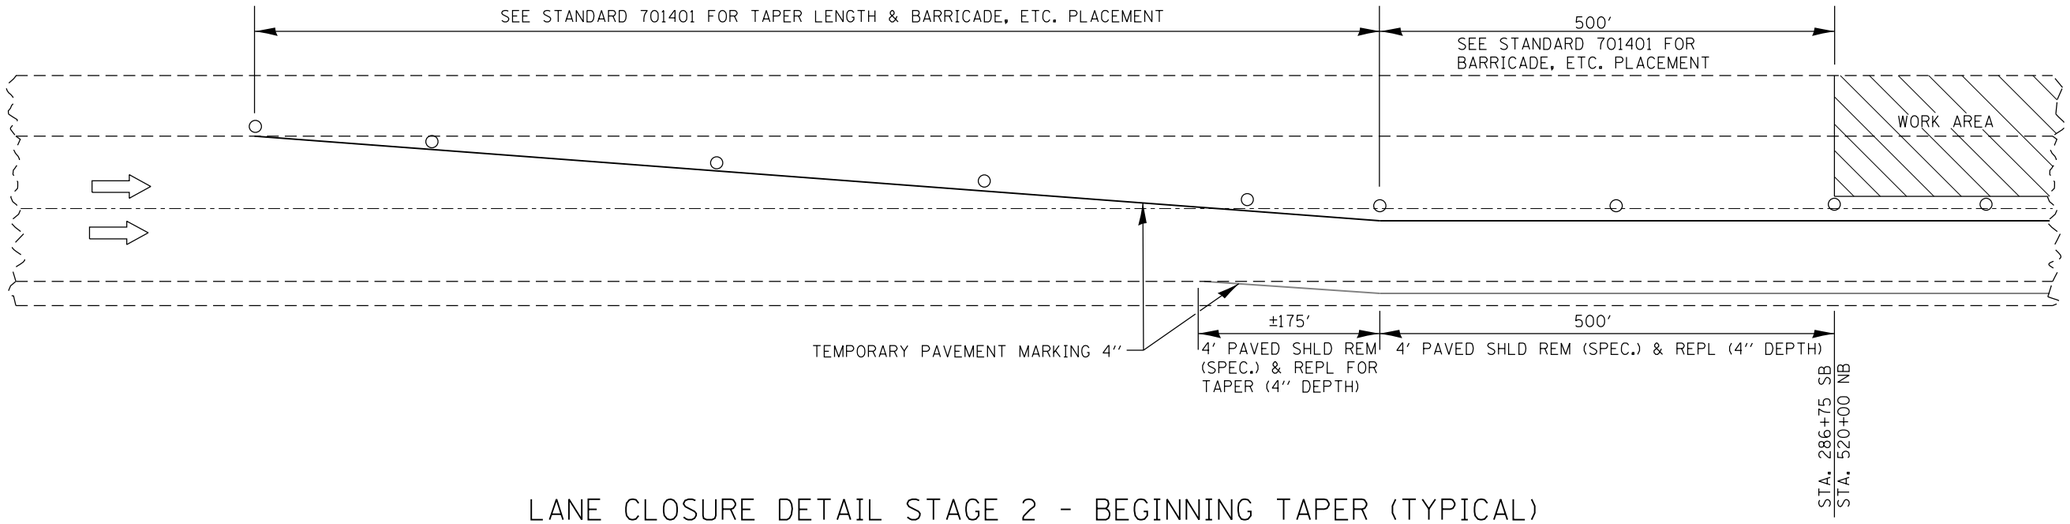

LANE CLOSURE DETAIL STAGE 2 - BEGINNING TAPER (TYPICAL)

NORTHBOUND & SOUTHBOUND

TRAFFIC CONTROL DEVICES SHOWN TO BE INCLUDED IN COST OF TC & P 701401 (SPECIAL)

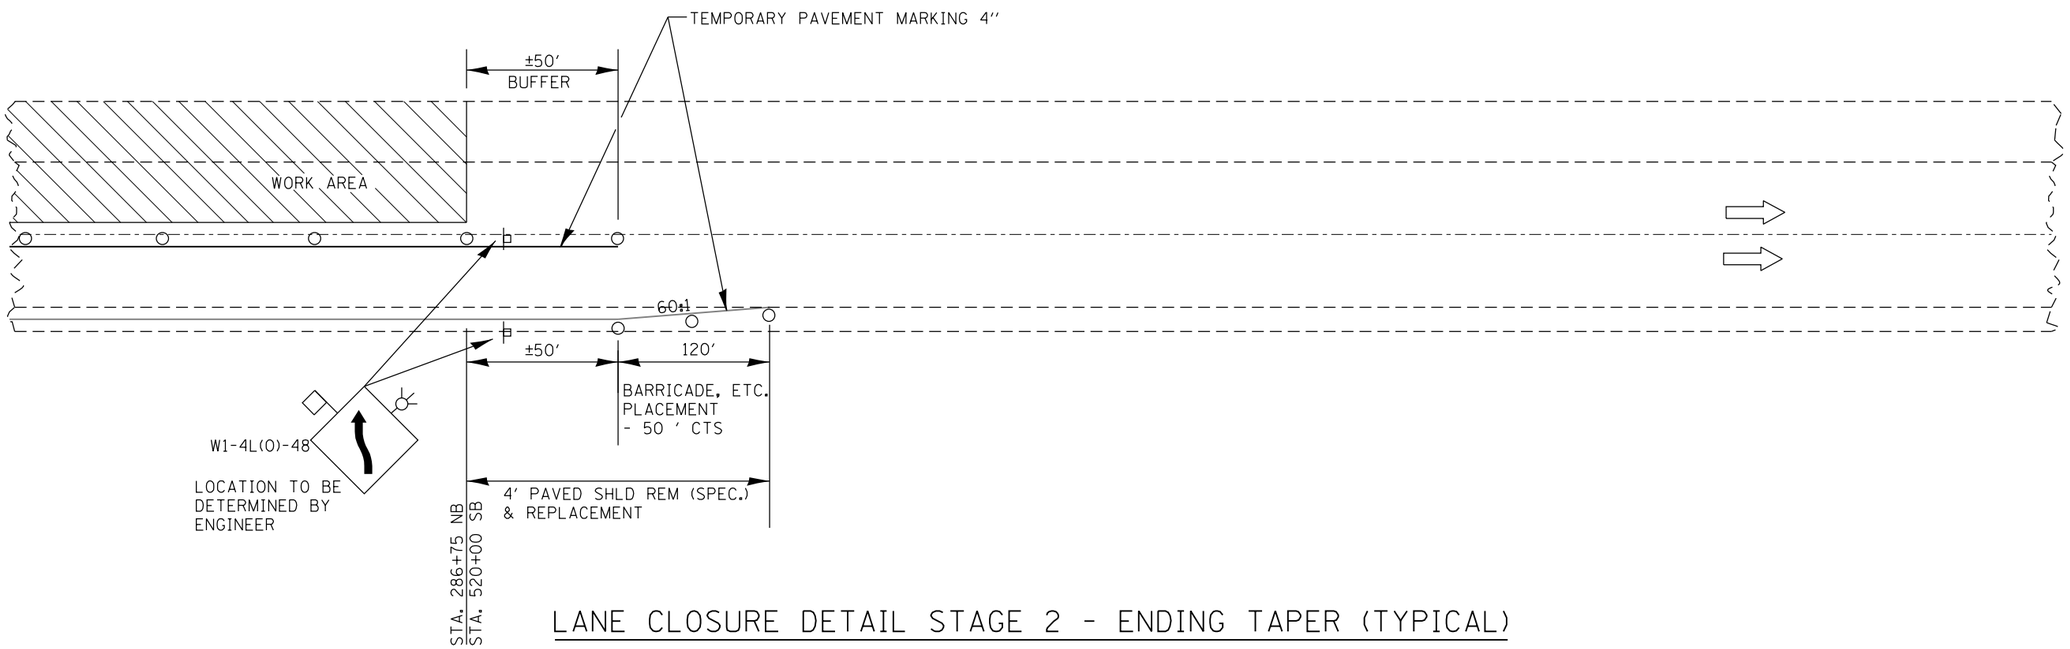

LANE CLOSURE DETAIL STAGE 2 - ENDING TAPER (TYPICAL)

NORTHBOUND & SOUTHBOUND

FILE NAME = c:\pw_work\pwidot\duncanbd\dms30308\ep05005-sht-staging.dgn	USER NAME = duncanbd	DESIGNED -	REVISED -
		DRAWN -	REVISED -
	PLOT SCALE = 100.0000 ' / in.	CHECKED -	REVISED -
	PLOT DATE = 6/2/2014	DATE -	REVISED -

STATE OF ILLINOIS
DEPARTMENT OF TRANSPORTATION

TRAFFIC CONTROL STAGING

SCALE: | SHEET OF SHEETS | STA. | TO STA.

F.A.I. RTE.	SECTION	COUNTY	TOTAL SHEETS	SHEET NO.
57	*	IROQUOIS	190	41
*(38-4)RS-2, (38-4)BR,BR1,BR3		CONTRACT NO. 66757		
ILLINOIS	FED. AID PROJECT			