FINAL SURVEY	NOTE BOOK	PAGE NO.
SURVEYED		
PLOTTED		
TEMPLATE		
AREAS		
AREAS CHECKED		

NO.	BY	DATE

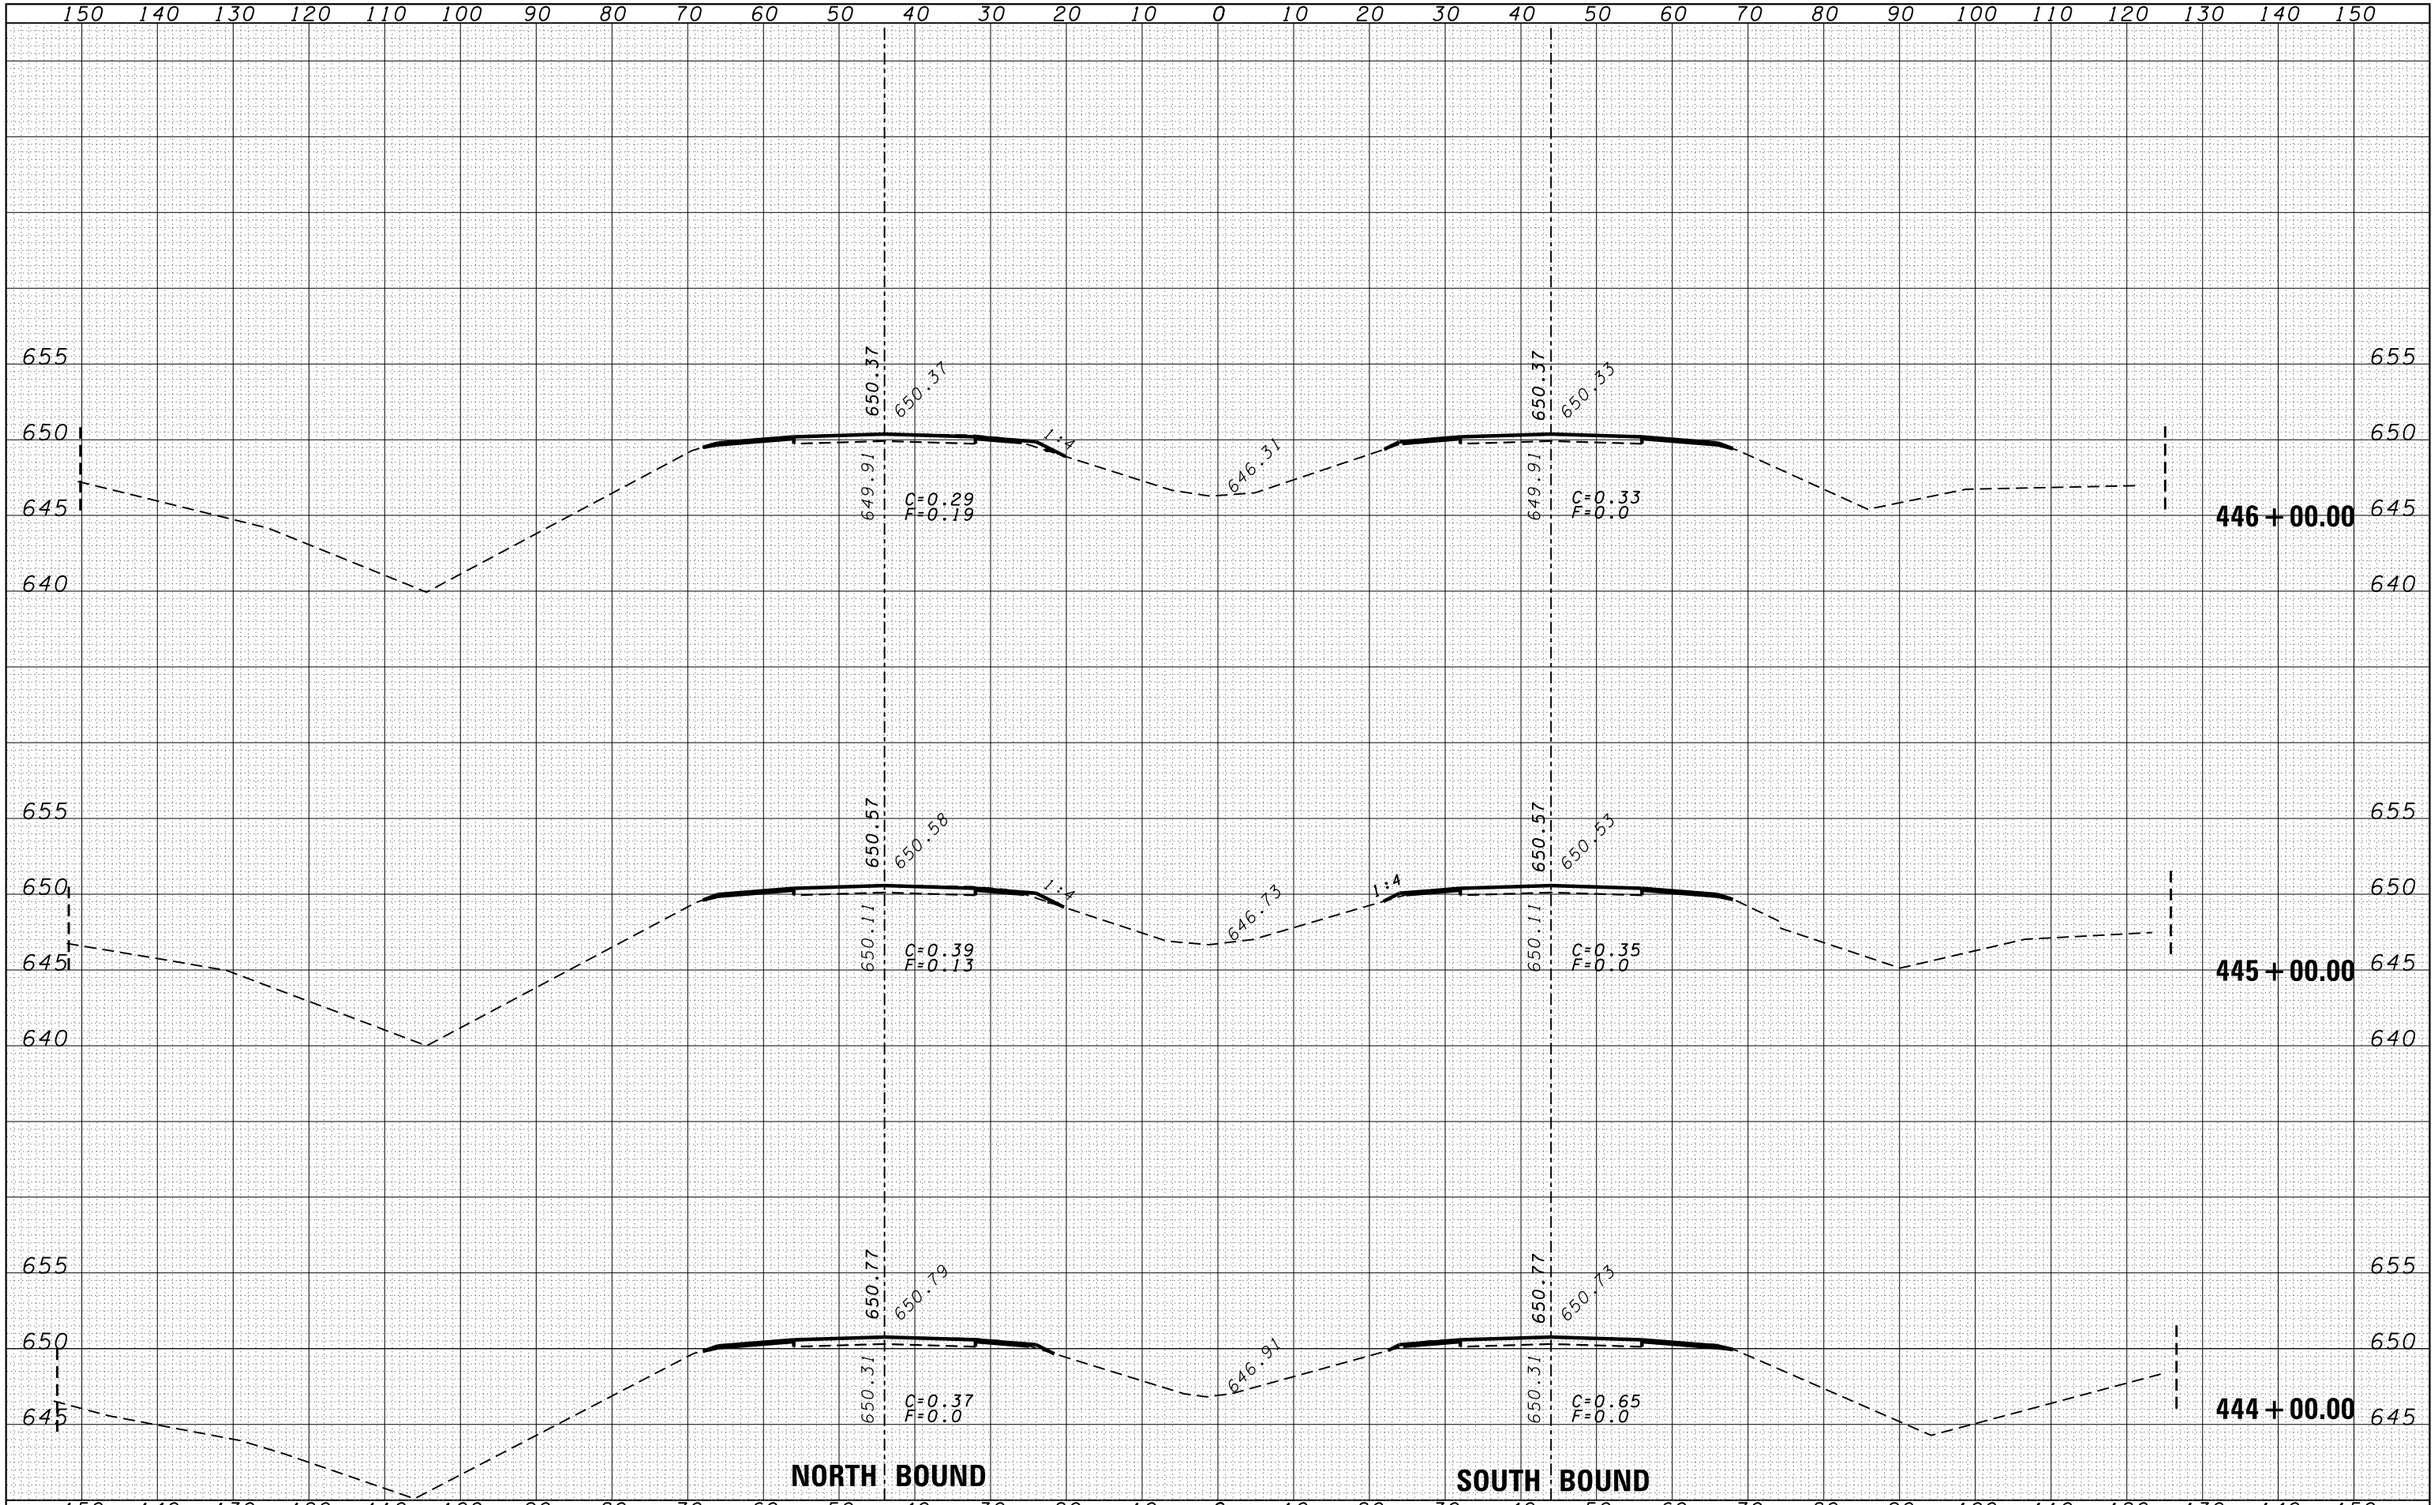

FINAL SURVEY	NOTE BOOK	PAGE NO.
SURVEYED		
PLOTTED		
TEMPLATE		
AREAS		
AREAS CHECKED		

NO.	BY	DATE

ORIGINAL SURVEY	NOTE BOOK	PAGE NO.
SURVEYED		
PLOTTED		
TEMPLATE		
AREAS		
AREAS CHECKED		

FILE NAME = c:\pw_work\pwidot\duncanbd\dms30308\EP05005-sht-xssht.dgn	USER NAME = duncanbd	DESIGNED -
	PLOT SCALE = 20.0000 ' / in.	DRAWN -
	PLOT DATE = 6/2/2014	CHECKED -
		DATE -
		REVISED -
		REVISED -
		REVISED -

STATE OF ILLINOIS
DEPARTMENT OF TRANSPORTATION

CROSS SECTIONS

SCALE: | SHEET NO. 67 OF 96 SHEETS | STA. 444+00.00 TO STA. 446+00.00

F.A.I. RTE.	SECTION	COUNTY	TOTAL SHEETS	SHEET NO.
57	*	IROQUOIS	190	161
*(38-4)RS-2,(38-4)BR,BR-1,BR-3		CONTRACT NO. 66757		
FED. ROAD DIST. NO.	ILLINOIS	FED. AID PROJECT		