RAISED REFLECTIVE PAVEMENT MARKERS

TWO-WAY AMBER MAKER

ONE-WAY CRYSTAL MARKER

PRISMATIC REFLECTOR

DOUBLE AMBER MARKER

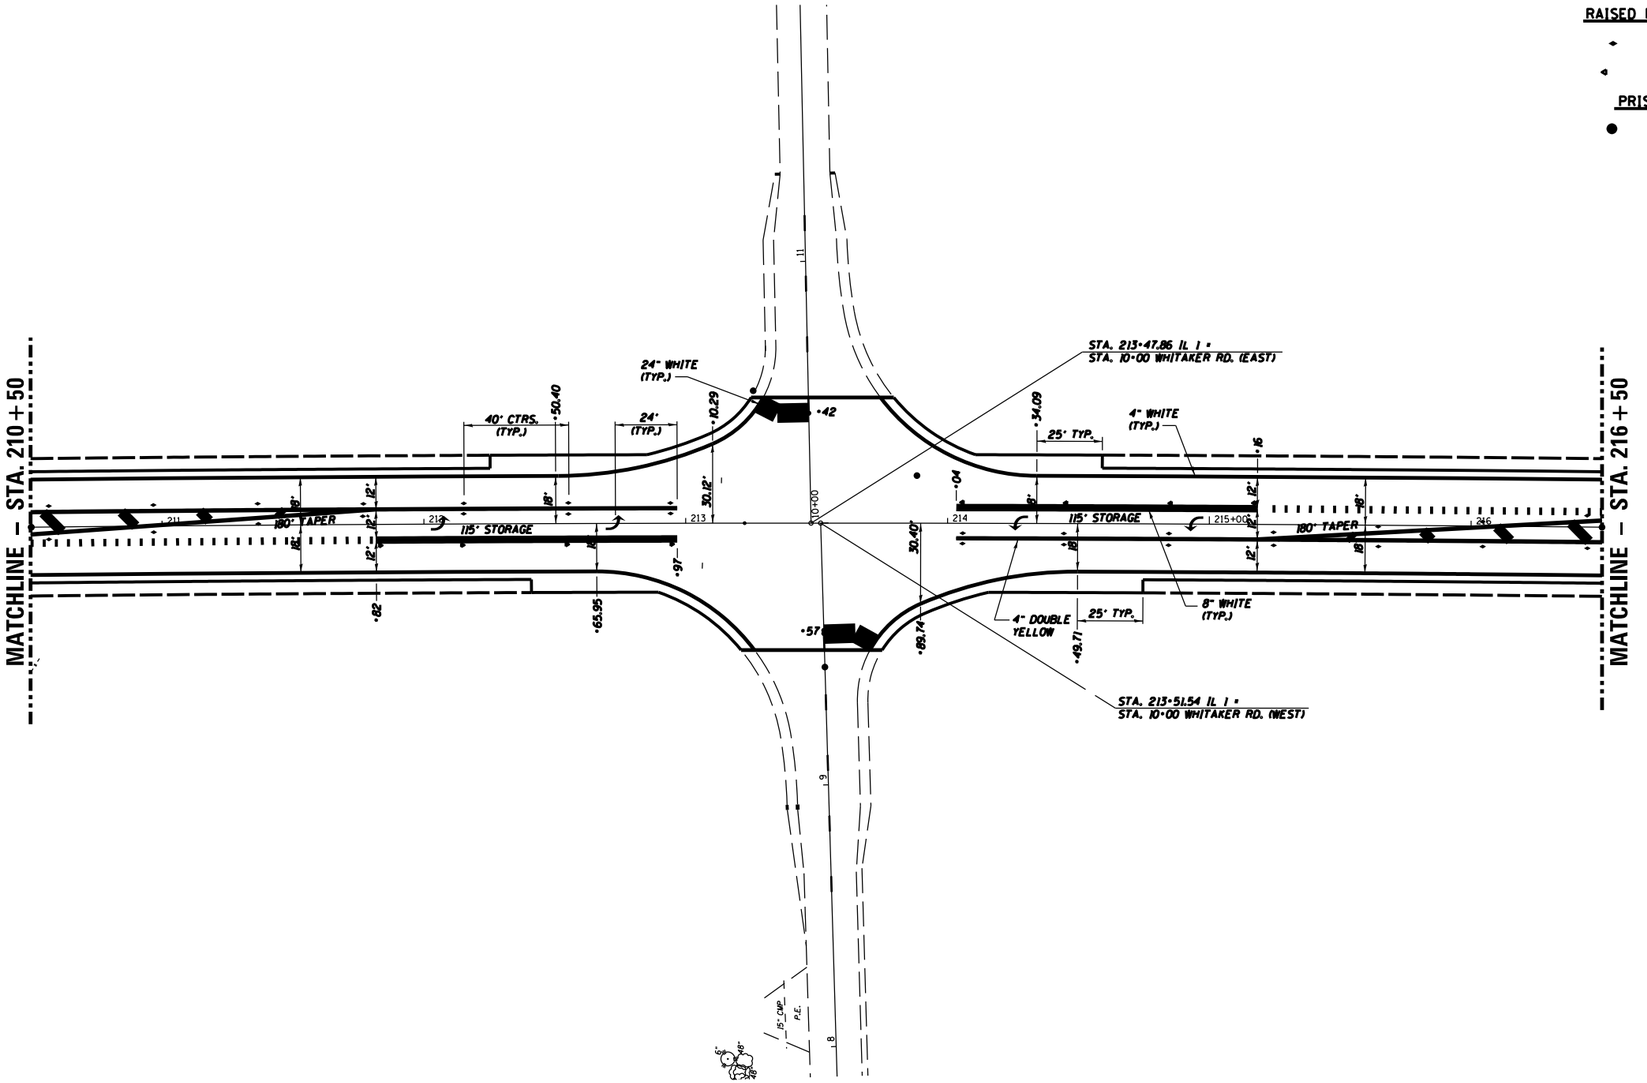

FILE NAME = $FILE1$	USER NAME = $USER$	DESIGNED -	REVISED -	STATE OF ILLINOIS DEPARTMENT OF TRANSPORTATION	DETAILS	F.A.P RTE.	SECTION	COUNTY	TOTAL SHEETS	SHEET NO.
		DRAWN -	REVISED -			332	7 RS-3	KANKAKEE	16	11
	PLOT SCALE = $SCALE$	CHECKED -	REVISED -					CONTRACT NO. 66A04		
	PLOT DATE = $DATE$	DATE -	REVISED -		SCALE: SHEET NO. OF SHEETS STA. TO STA.			ILLINOIS FED. AID PROJECT		