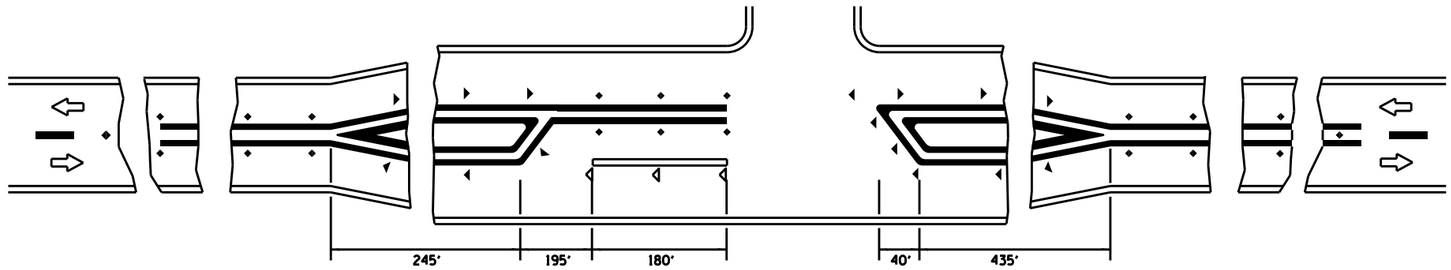

RURAL LEFT TURN AT CLUBHOUSE DR.

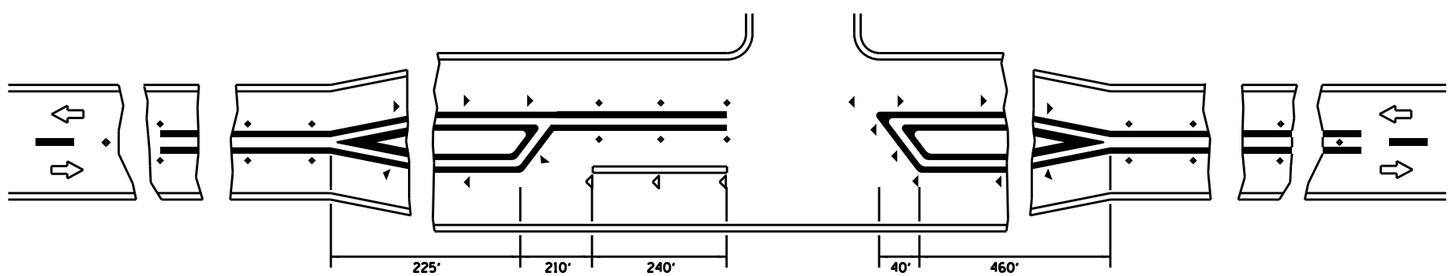

RURAL LEFT TURN AT FAIRWAY DR.

FILE NAME = $FILEL$	USER NAME = $USER$	DESIGNED -	REVISED -	STATE OF ILLINOIS DEPARTMENT OF TRANSPORTATION	DETAILS	F.A.U. RTE.	SECTION	COUNTY	TOTAL SHEETS / SHEET NO.
		DRAWN -	REVISED -			379	(118,119)-2	KENDALL	25 / 11
	PLOT SCALE = $SCALE$	CHECKED -	REVISED -					CONTRACT NO. 66D39	
$MODELNAME$	PLOT DATE = $DATE$	DATE -	REVISED -		SCALE: ____ SHEET ___ OF ___ SHEETS STA. ____ TO STA. ____		ILLINOIS FED. AID PROJECT		