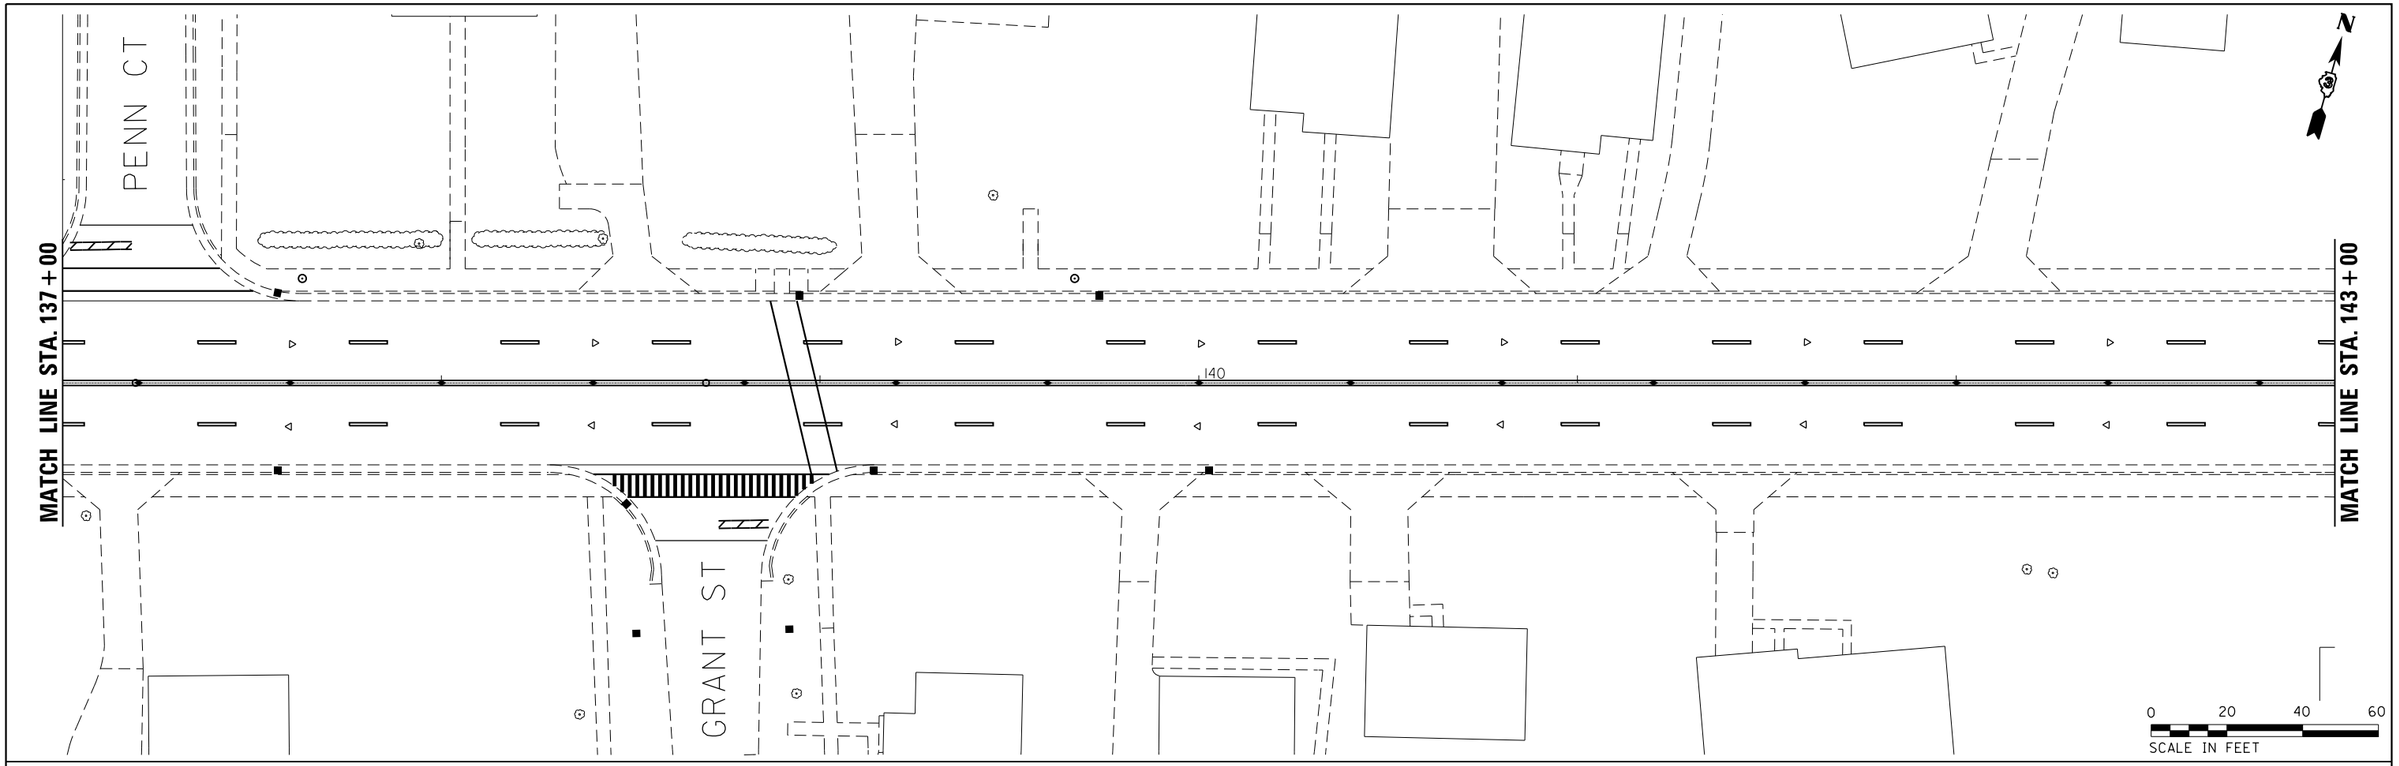

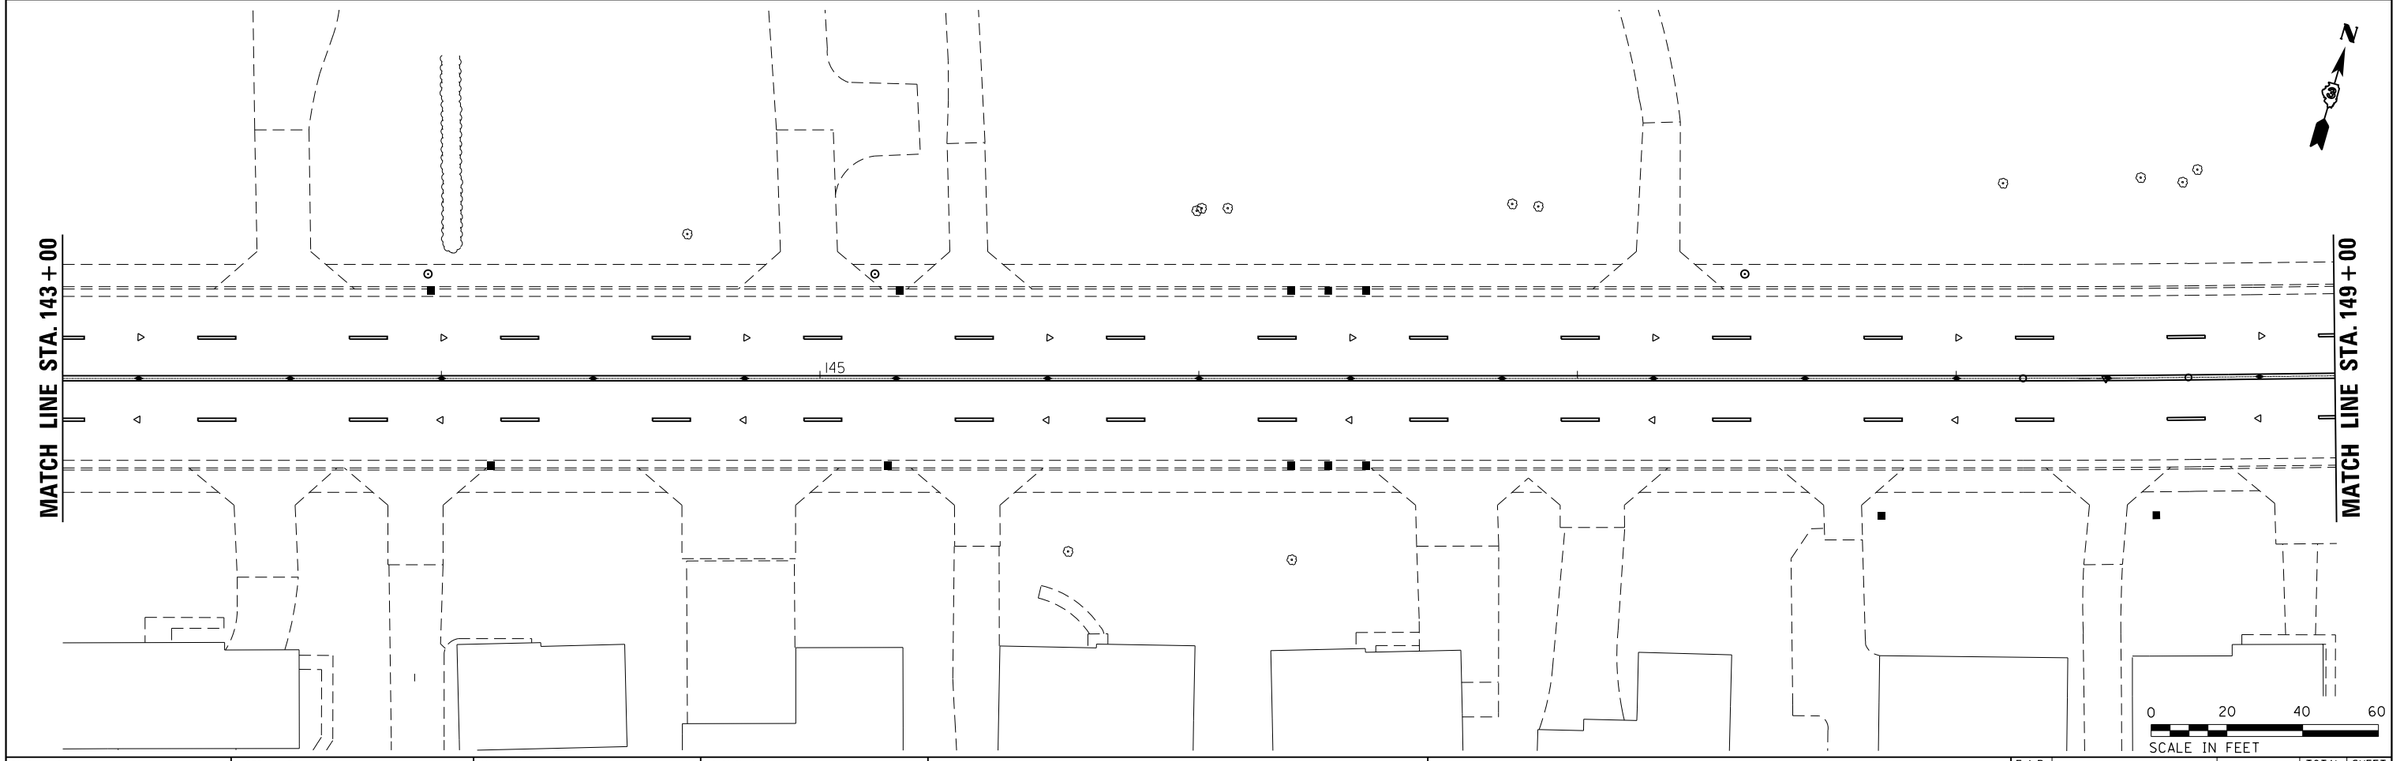

FILE NAME = c:\pw_work\pwidot\duncanbd\d0377300\D366D61-sht-plan.dgn	USER NAME = duncanbd	DESIGNED -	REVISED -
		DRAWN -	REVISED -
	PLOT SCALE = 40.0000 ' / in.	CHECKED -	REVISED -
Default	PLOT DATE = 6/4/2014	DATE -	REVISED -

STATE OF ILLINOIS
DEPARTMENT OF TRANSPORTATION

PLAN VIEWS

SCALE: 1=20 | SHEET 2 OF 3 SHEETS | STA. 137+00 | TO STA. 149+00

F.A.P. RTE.	SECTION	COUNTY	TOTAL SHEETS	SHEET NO.
591	(651)RS-1	KENDALL	13	10
		CONTRACT NO. 66D61		
	ILLINOIS FED. AID PROJECT			