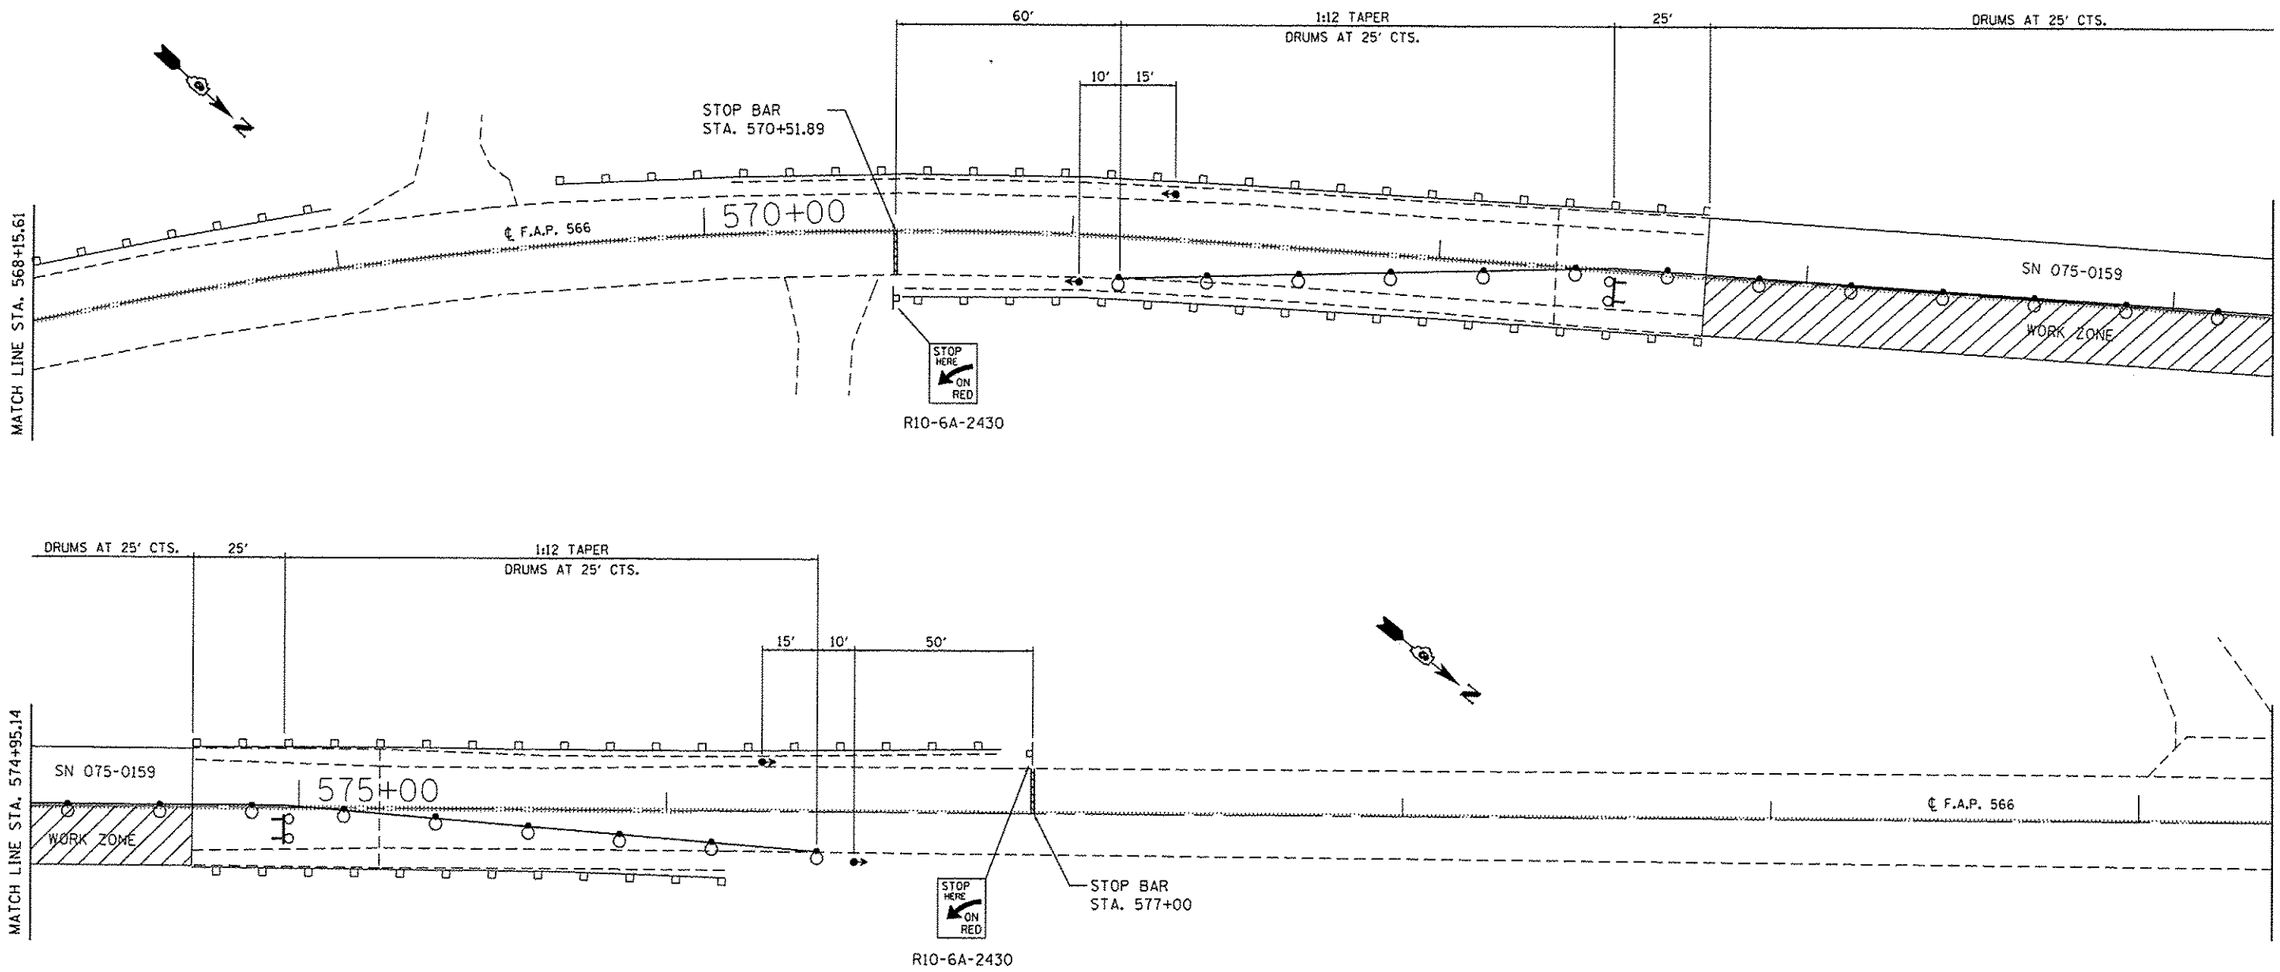

LEGEND

- Work area
- Sign
- Traffic signal
- Flashing Beacon
- Type III barricade with flashing lights
- Drum with steady burning light
- Temporary rumble strip

NOTES:

1. UTILIZE TRAFFIC CONTROL AND PROTECTION, STANDARD 701316 FOR ADDITIONAL INFORMATION.
2. THE SOLAR-POWERED FLASHING BEACON SHALL BE OPERATIONAL FROM PRE-STAGE I TO THE COMPLETION OF STAGE 2. THE BEACONS SHALL BE NEW AT THE BEGINNING OF THE CONTRACT AND SHALL BECOME PROPERTY OF IDOT - DISTRICT 6 AT THE COMPLETION OF THE CONTRACT. CONTACT STAN CLOW AT (217) 524-9161 WITH D6 OPERATIONS TO COLLECT THE BEACONS WHEN COMPLETE.
3. REFER TO TRAFFIC CONTROL AND PROTECTION, STANDARD 701901 FOR TEMPORARY RUMBLE STRIPS DETAIL.
4. FULL DEPTH PATCHES REMAINING OPEN OVERNIGHT SHALL BE COVERED WITH STEEL PLATES. THE COST OF FURNISHING, SETTING, AND REMOVING STEEL PLATES SHALL BE INCLUDED IN THE BID PRICE FOR 'DECK SLAB REPAIR (FULL DEPTH, TY II).'
5. LANE CLOSURE EDGE LINES SHOWN ON THIS DETAIL ARE FOR CLARITY ONLY. NO TEMPORARY STRIPING WILL BE REQUIRED FOR STRUCTURE 075-0159

FILE NAME =	USER NAME = dudleybm	DESIGNED - DMS	REVISED -
Q:\OPERATIONS\Bridgeplans_CAD\72G83 - SN 0750159 Patching 2014\72G83.dgn		DRAWN - DMS	REVISED -
	PLOT SCALE = 40.0000 ' / in.	CHECKED -	REVISED -
Default	PLOT DATE = May-16-2014 10:16:37AM	DATE -	REVISED -

STATE OF ILLINOIS
DEPARTMENT OF TRANSPORTATION

SN 075-0159
STAGE II TRAFFIC CONTROL DETAIL

SCALE: | SHEET OF SHEETS | STA. TO STA.

F.A.P. RTE.	SECTION	COUNTY	TOTAL SHEETS	SHEET NO.
566	(17) I	PIKE	12	9
		CONTRACT NO. 72G83		
		ILLINOIS FED. AID PROJECT		