FINAL SURVEY	NOTE BOOK	NO.
	SURVEYED	
	PLOTTED	
	TEMPLATE	
	AREAS	
	AREAS CHECKED	

DATE	BY

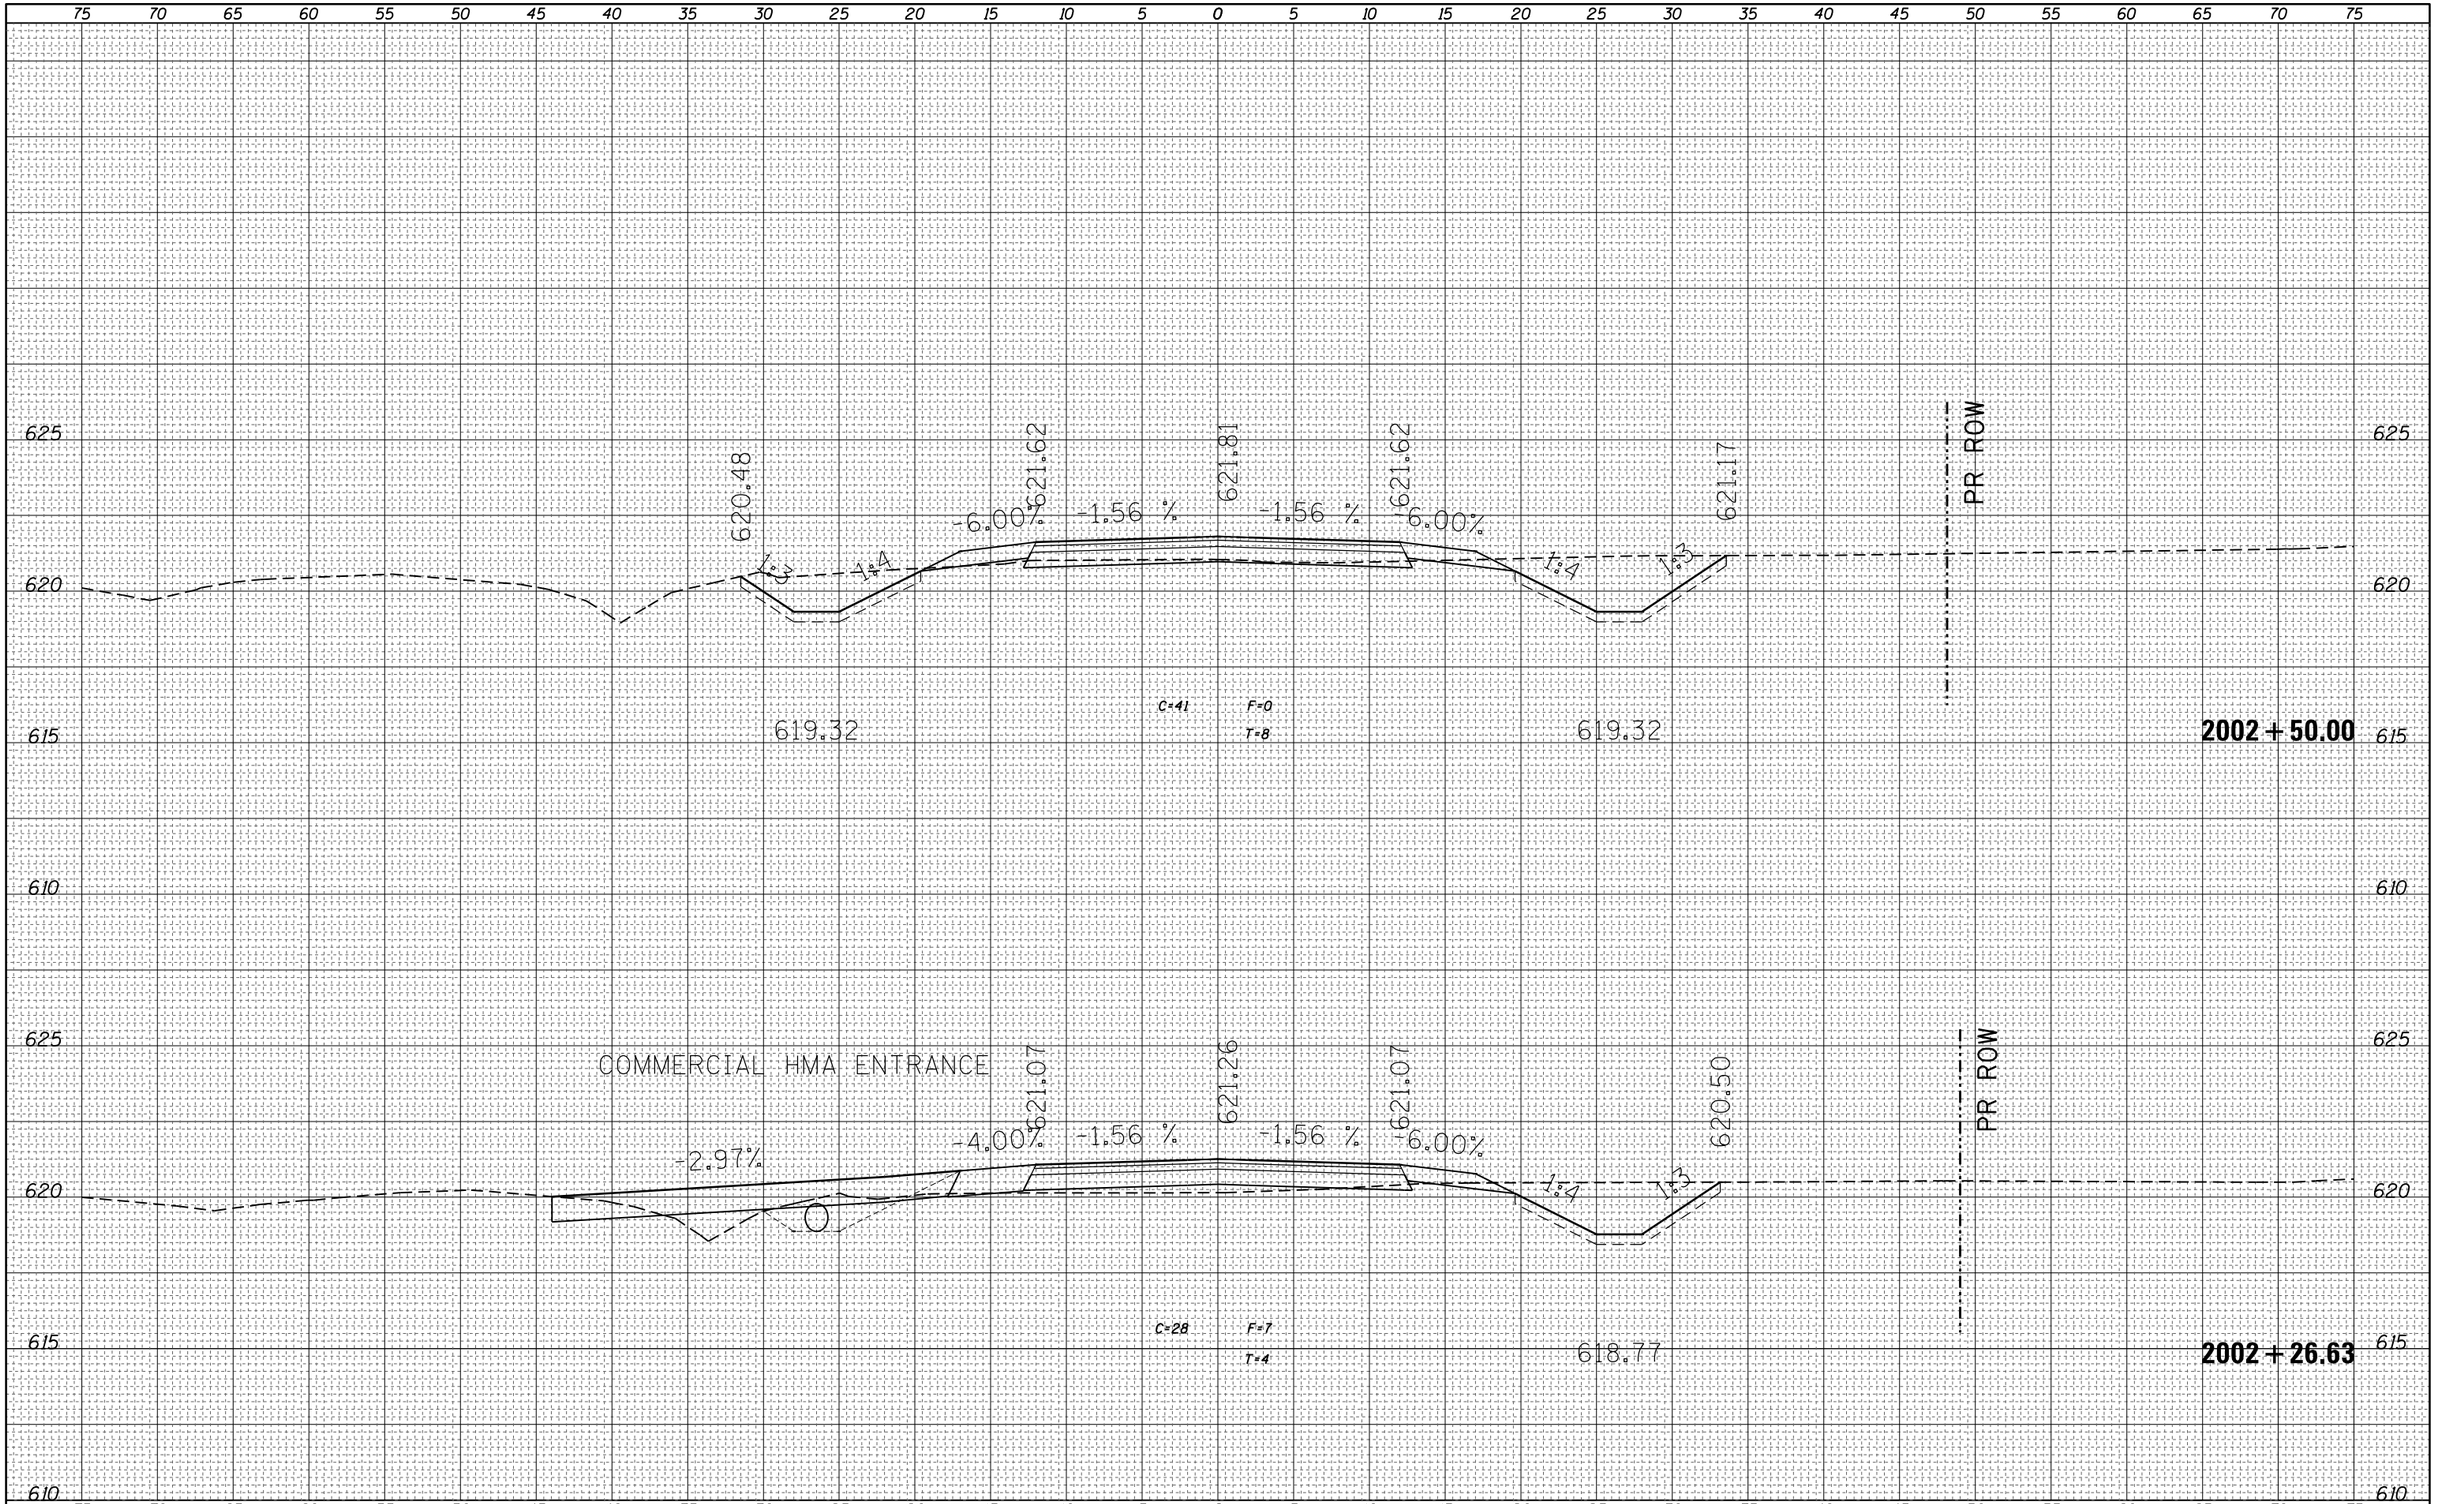

ORIGINAL SURVEY	NOTE BOOK	NO.
	SURVEYED	
	PLOTTED	
	TEMPLATE	
	AREAS	
	AREAS CHECKED	

DATE	BY

FILE NAME = c:\pw_work\pwidot\steffenmk\d0121426\D774052-sht-xs-PRTR53.dgn	USER NAME = steffenmk	DESIGNED -	REVISED -
		DRAWN -	REVISED -
	PLOT SCALE = 10.0000 ' / in.	CHECKED -	REVISED -
	PLOT DATE = 6/6/2014	DATE -	REVISED -

STATE OF ILLINOIS
DEPARTMENT OF TRANSPORTATION

CROSS SECTIONS – TR 53

SCALE: 5 | SHEET 17 OF 20 SHEETS | STA. 2002+26.63 TO STA. 2002+50.00

F.A.S. RTE.	SECTION	COUNTY	TOTAL SHEETS	SHEET NO.
2801	102RS-3,103RS-2,102N	Eff./Fay.	84	81
		CONTRACT NO. 74052		
	ILLINOIS FED. AID PROJECT			