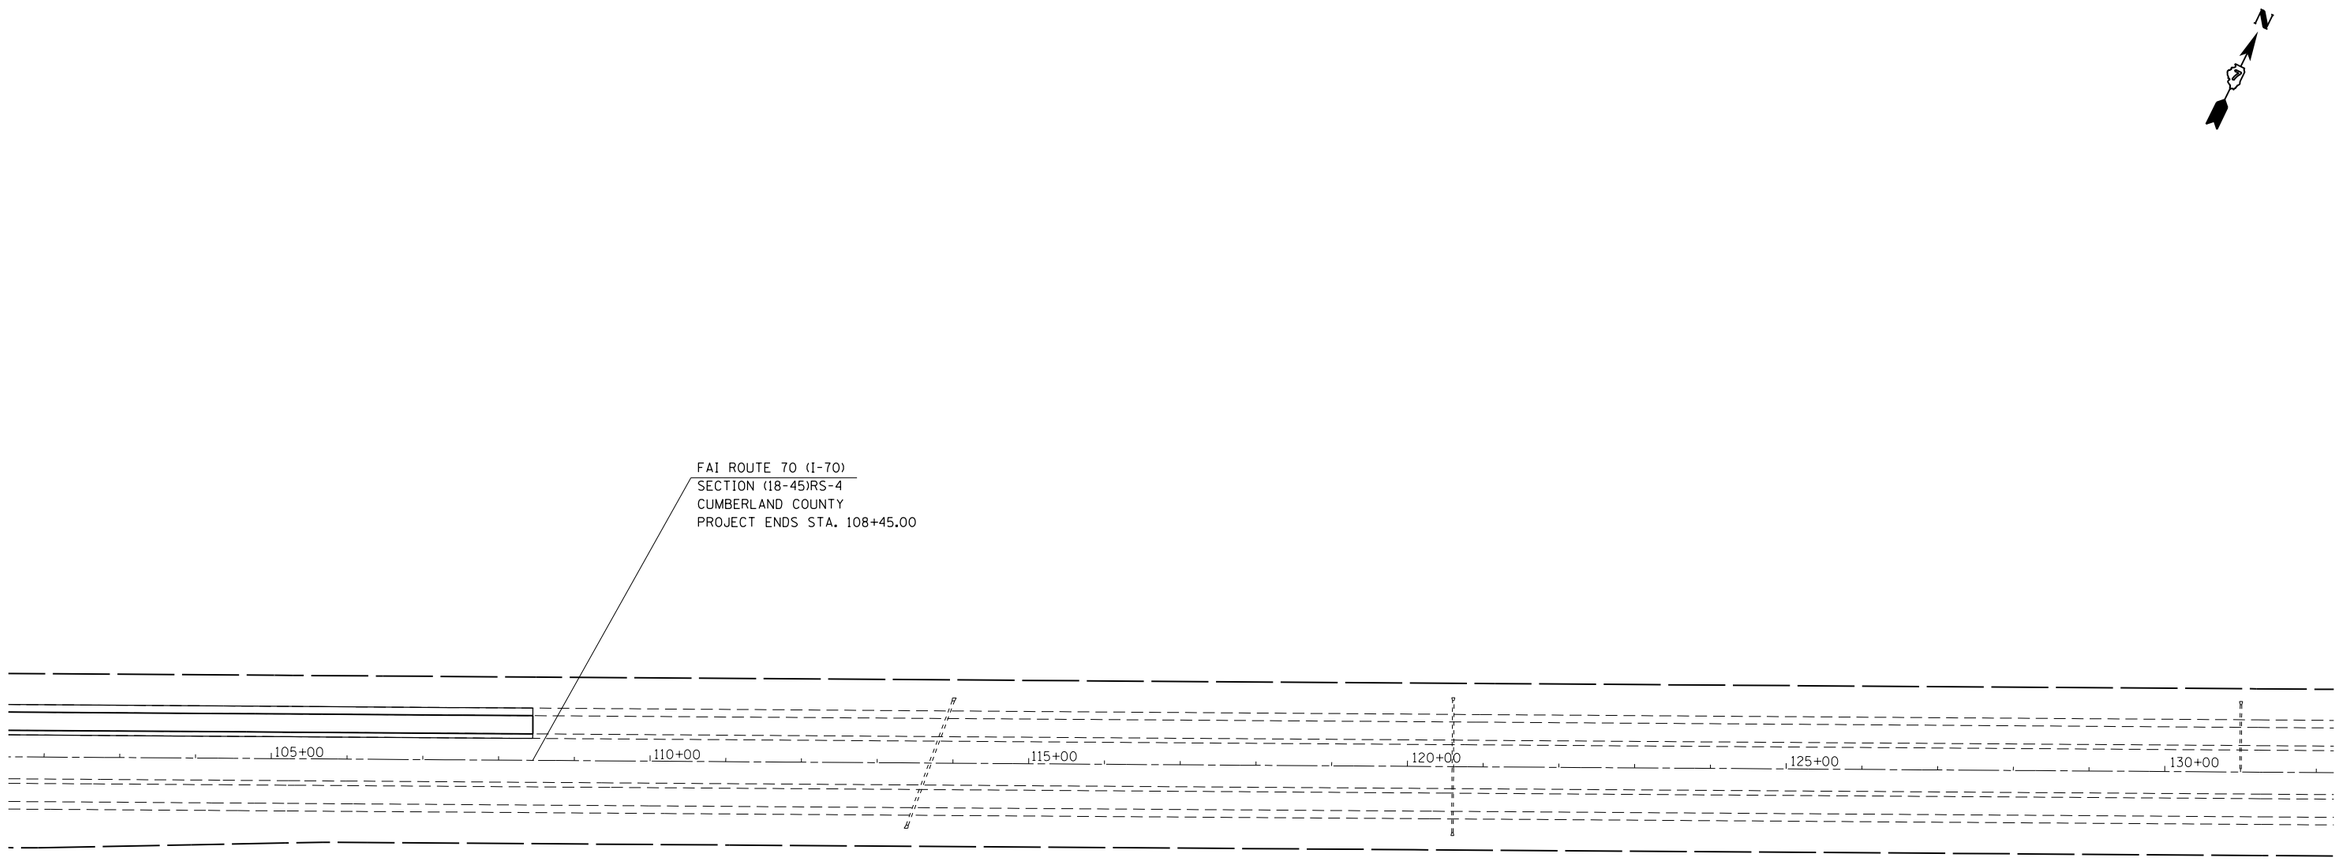

FILE NAME = c:\pw_work\pwidot\steffenmk\d0393168\D774386-sht-plan.dgn	USER NAME = steffenmk	DESIGNED -	REVISED -	STATE OF ILLINOIS DEPARTMENT OF TRANSPORTATION	PLAN SHEET				F.A.I RTE.	SECTION	COUNTY	TOTAL SHEETS	SHEET NO.
		DRAWN -	REVISED -						70	(18-45)RS-4	CUMBERLAND	17	15
	PLOT SCALE = 200.0000 ' / in.	CHECKED -	REVISED -								CONTRACT NO. 74386		
	PLOT DATE = 5/9/2014	DATE -	REVISED -		SCALE: 100	SHEET NO. 5 OF 5 SHEETS	STA. 102+00	TO STA. 108+45		ILLINOIS	FED. AID PROJECT		