TYPICAL CROSS SECTION

STA 410+00 TO STA 575+54.38
STATION EQUATION
STA 80+00 TO STA 292+20

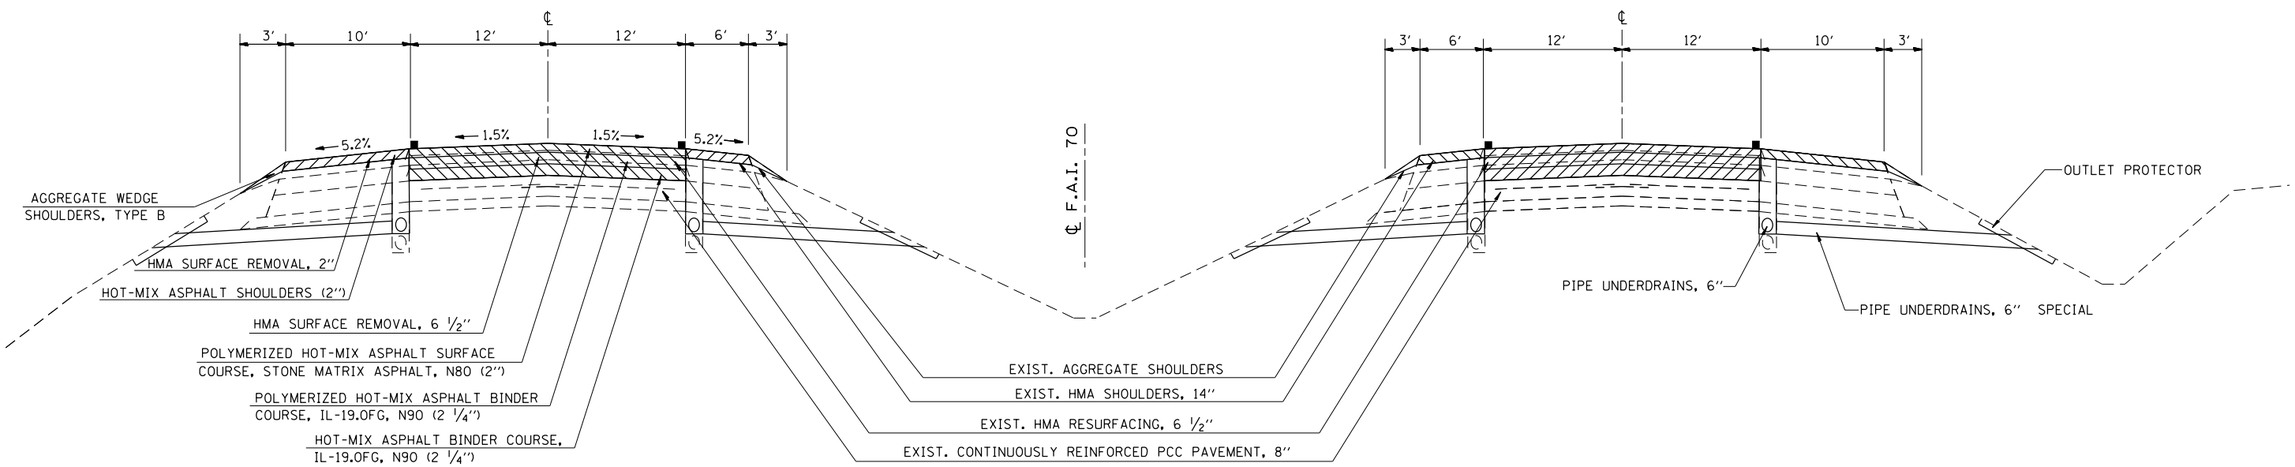

FILE NAME = c:\pw_work\pwidot\steffenmk\d0310740\D774598-sht-typicals.dgn	USER NAME = steffenmk	DESIGNED -	REVISED -	STATE OF ILLINOIS DEPARTMENT OF TRANSPORTATION	TYPICAL CROSS SECTION			F.A.I. RTE.	SECTION	COUNTY	TOTAL SHEETS	SHEET NO.
		DRAWN -	REVISED -					70	(18-46, 18-47)RS-2	CUMBERLAND	29	7
	PLOT SCALE = 100.0000 ′ / in.	CHECKED -	REVISED -					CONTRACT NO. 74598				
Default	PLOT DATE = 6/7/2014	DATE -	REVISED -		SCALE: N/A	SHEET 1 OF 1 SHEETS	STA. TO STA.	ILLINOIS FED. AID PROJECT				