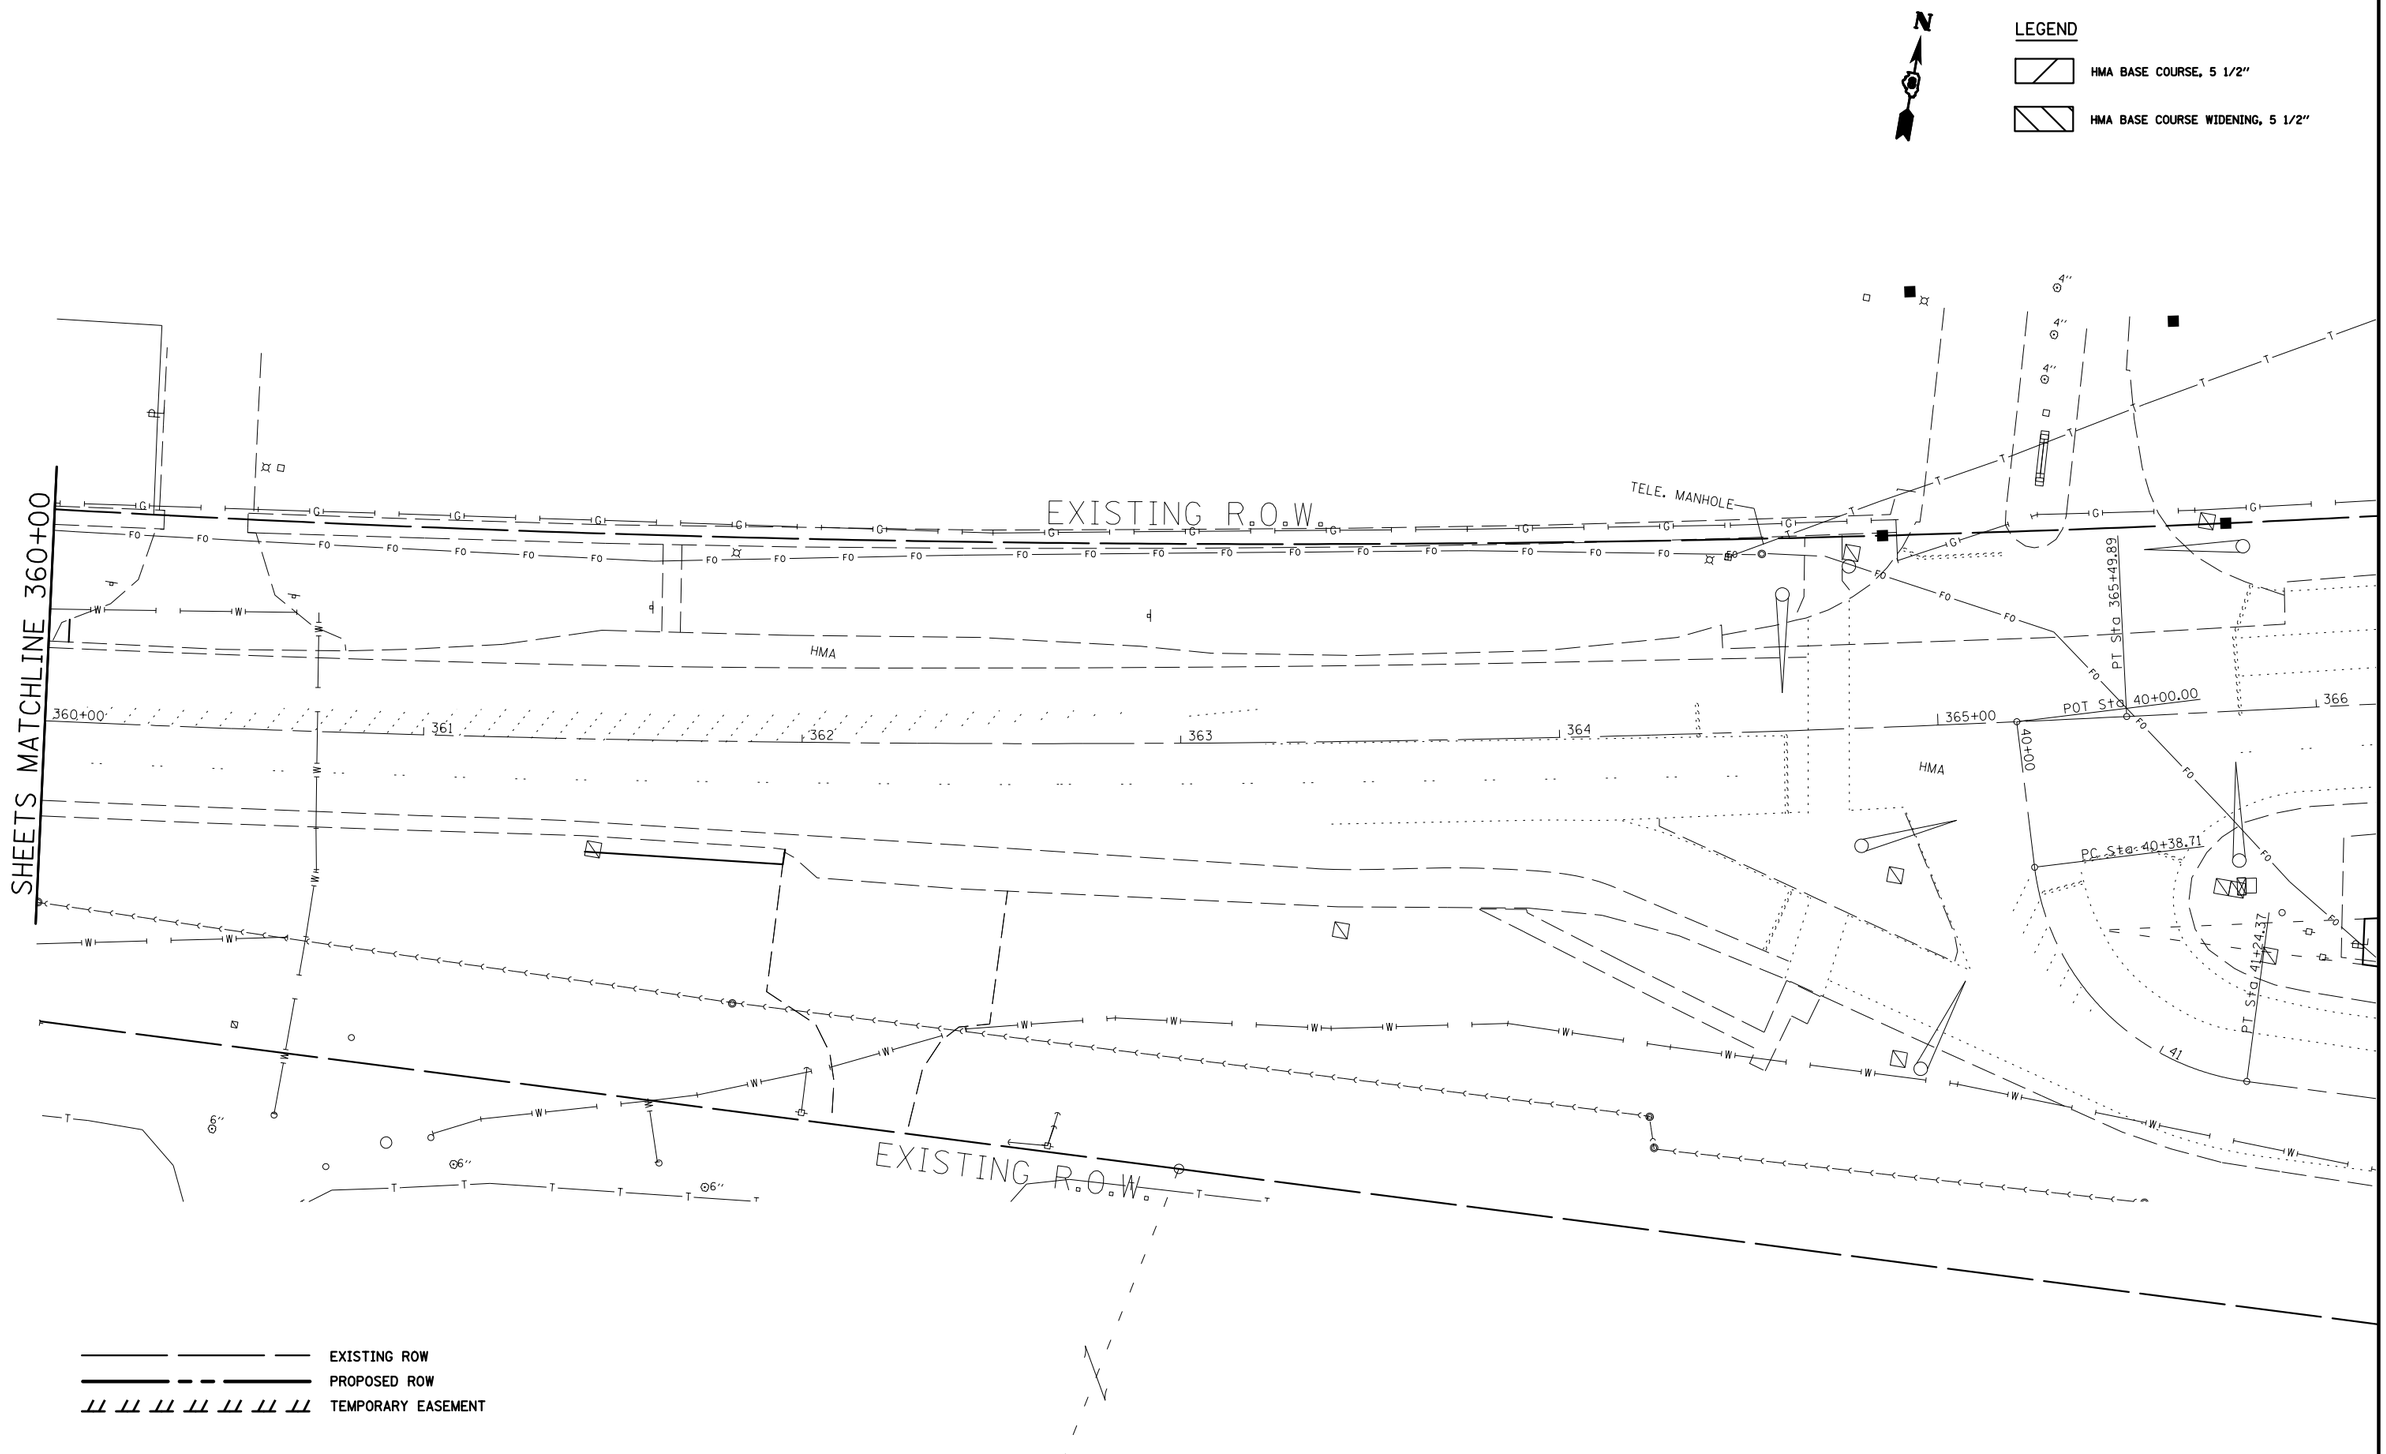

FILE NAME = $FILEL$	USER NAME = $USER$	DESIGNED - _____	REVISED - _____
		DRAWN - _____	REVISED - _____
	PLOT SCALE = $SCALE$	CHECKED - _____	REVISED - _____
$MODELNAME$	PLOT DATE = $DATE$	DATE - _____	REVISED - _____

STATE OF ILLINOIS
DEPARTMENT OF TRANSPORTATION

ROADWAY PLAN SHEETS

SCALE: 1" = 20' | SHEET 4 OF 4 SHEETS | STA. 360+00 TO STA. 366+00

F.A.U. RTE.	SECTION	COUNTY	TOTAL SHEETS	SHEET NO.
9128	28-R-1	MADISON	64	22

CONTRACT NO. 76F11

ILLINOIS FED. AID PROJECT