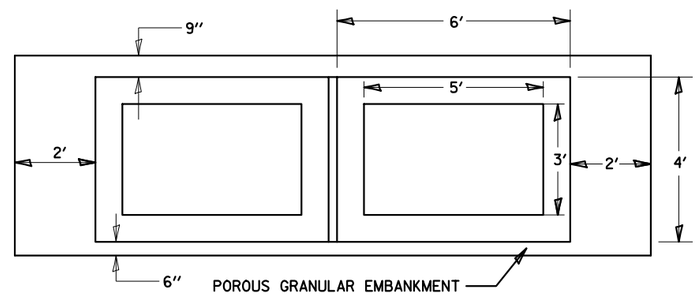

DUAL 5' X 3' BOX CULVERTS

FILE NAME = $FILEL$	USER NAME = $USER$	DESIGNED -	REVISED -	STATE OF ILLINOIS DEPARTMENT OF TRANSPORTATION	POROUS GRANULAR EMBANKMENT DETAILS			F.A.U. RTE.	SECTION	COUNTY	TOTAL SHEETS / SHEET NO.
		DRAWN -	REVISED -					9128	28-R-1	MADISON	64 / 49
	PLOT SCALE = $SCALE$	CHECKED -	REVISED -							CONTRACT NO. 76F11	
	PLOT DATE = $DATE$	DATE -	REVISED -		SCALE: NTS	SHEET 1 OF 1 SHEETS	STA. TO STA.		ILLINOIS FED. AID PROJECT		