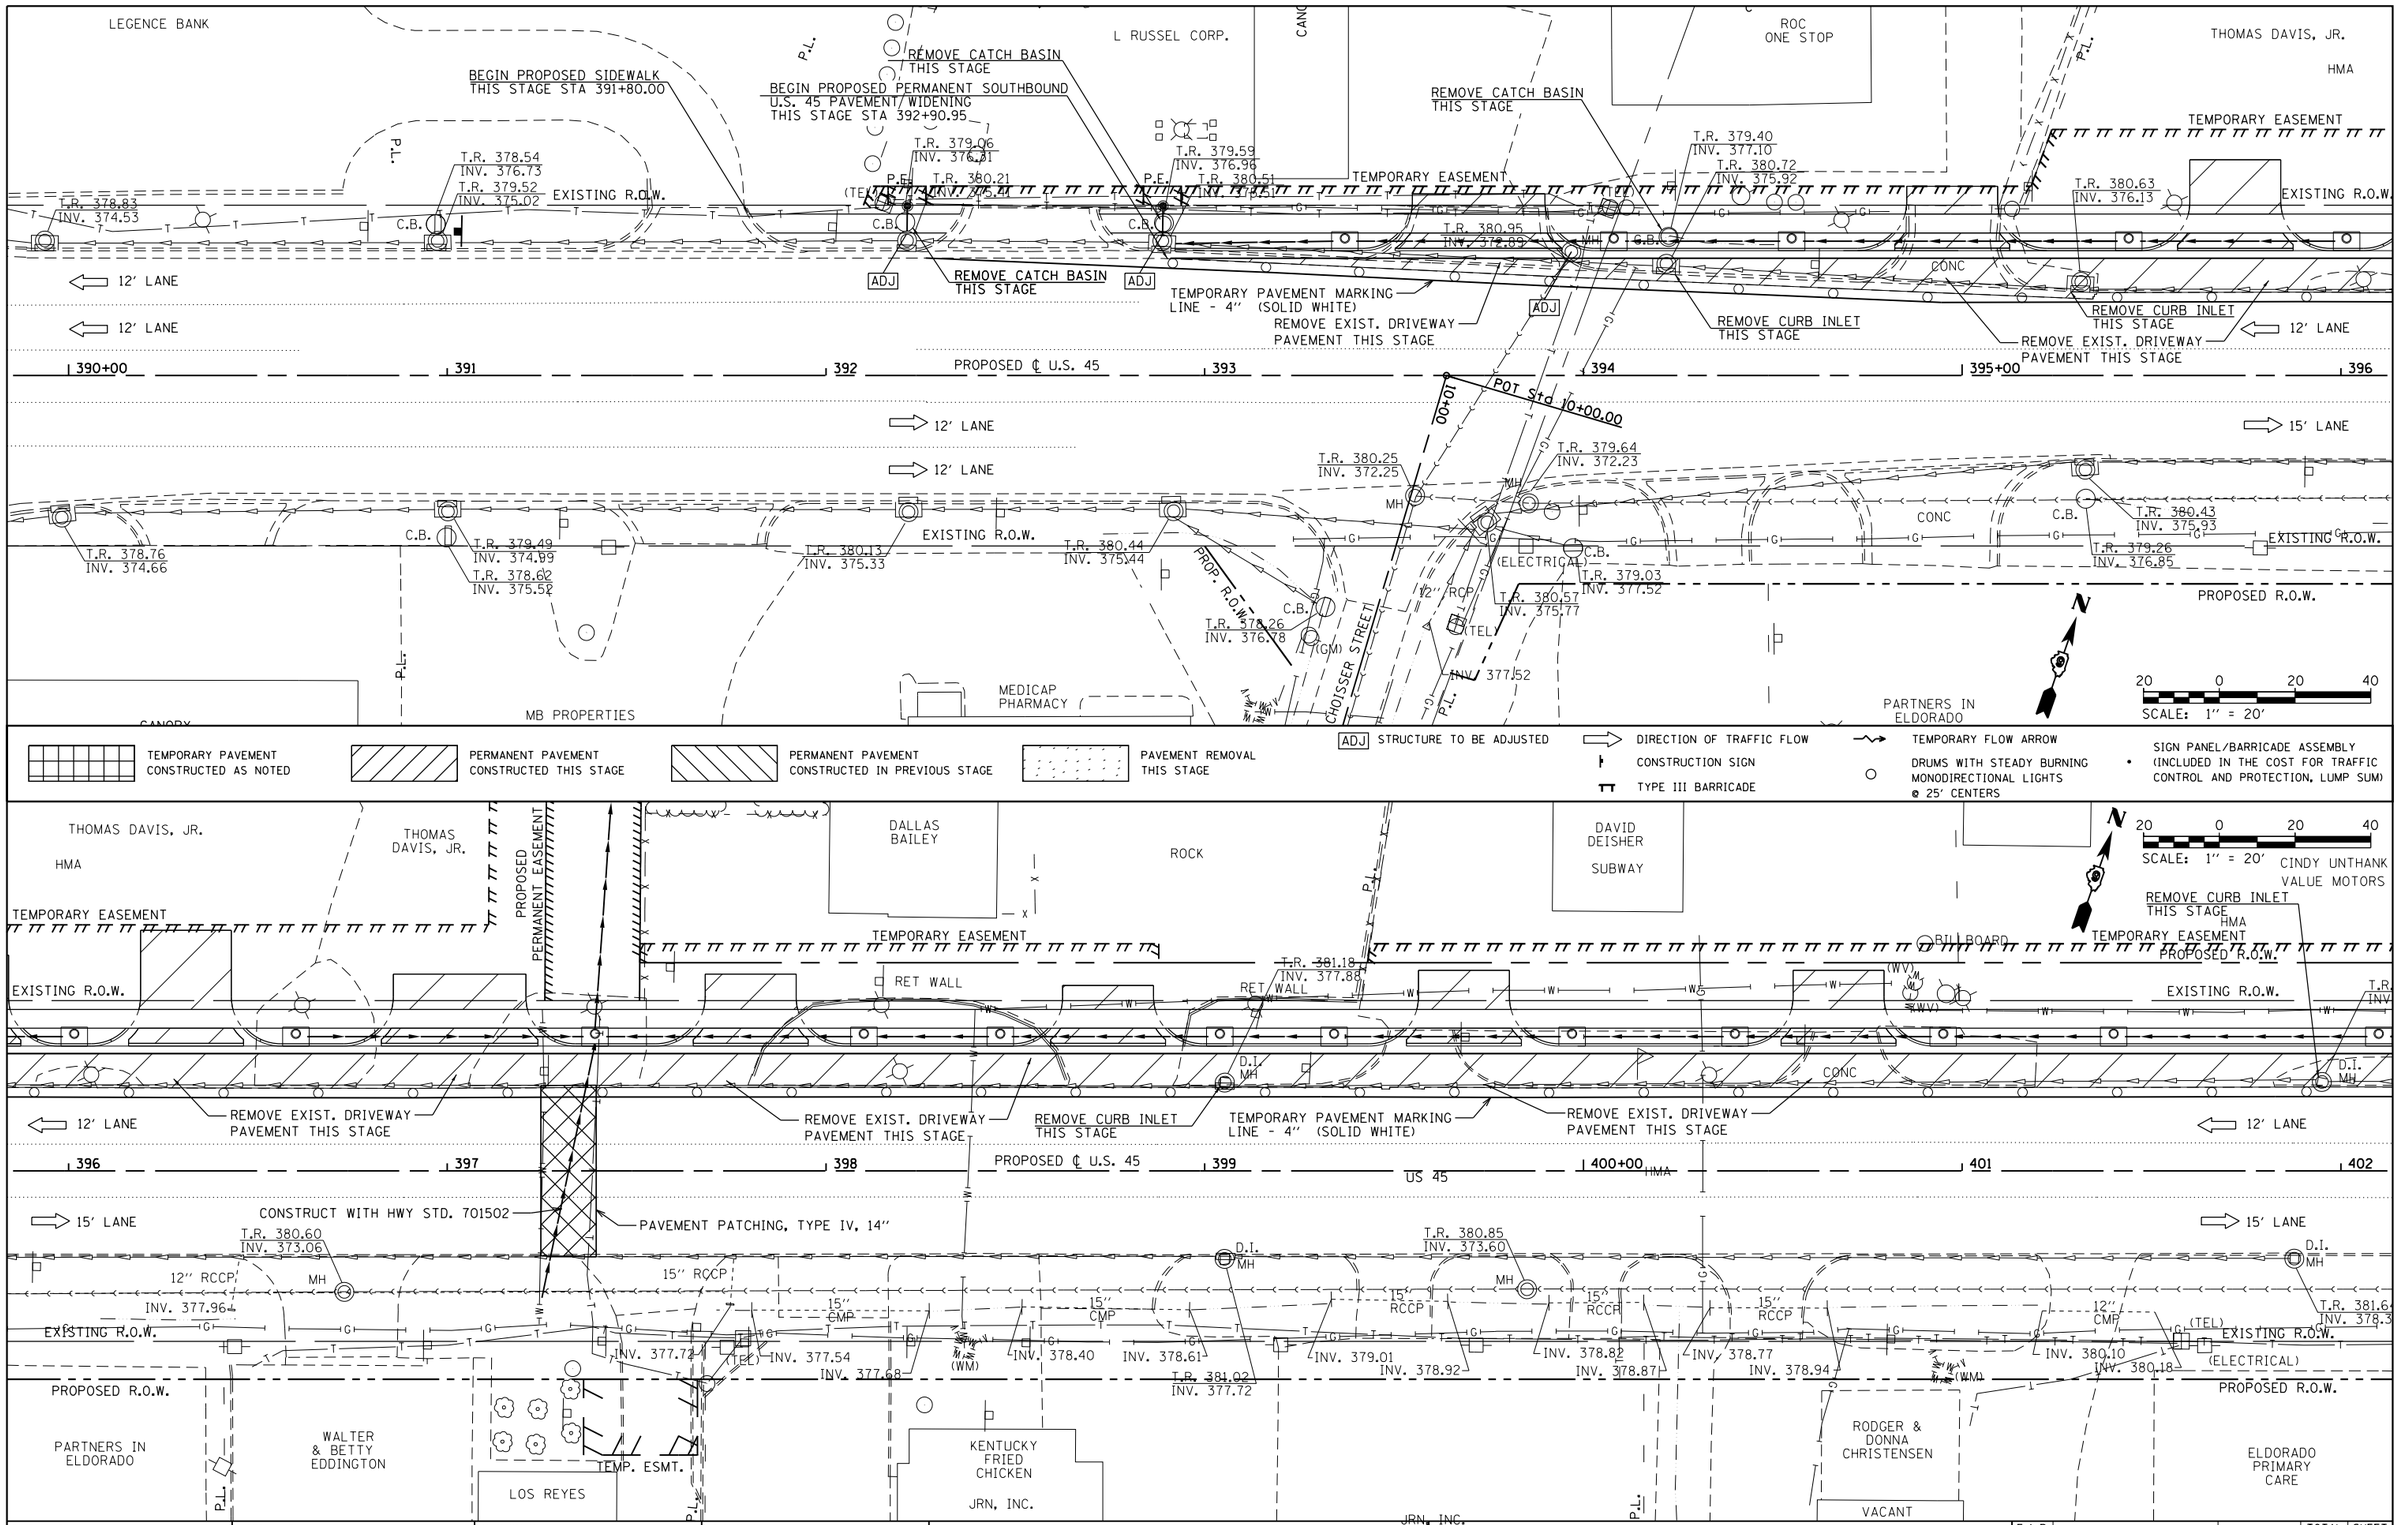

FILE NAME = P:\Projects\2011 Projects\11297 - IDOT US45 Ph2\CV\CADD Sheets\D978077-sht-MOT-Stage1A.dgn	USER NAME = bemery	DESIGNED -	REVISED -
		DRAWN -	REVISED -
	PLOT SCALE = 40.0000 ' / in.	CHECKED -	REVISED -
	PLOT DATE = 4/30/2014	DATE -	REVISED -

STATE OF ILLINOIS
DEPARTMENT OF TRANSPORTATION

MAINTENANCE OF TRAFFIC – STAGE 1A
U.S. 45

SCALE: 1" = 20' | SHEET NO. OF SHEETS | STA. 390+00.00 TO STA. 402+00.00

F.A.P RTE.	SECTION	COUNTY	TOTAL SHEETS	SHEET NO.
332	(29,30)R-1	SALINE	745	200
		CONTRACT NO. 78077		
	ILLINOIS FED. AID PROJECT			