1/29/2013 3:59:23 PM
P:\P40567\P40567\CIVIL\SHT_POWIS ROAD\07-PROFILES\101PRO08.SHT

FOR INFORMATION ONLY-CONTRACT 62410 PROFILE

F.A.P RTE.	SECTION	COUNTY	TOTAL SHEETS	SHEET NO.
307	13ON-3 (11)	DUPAGE	141	29
STA. 6578+00	TO STA. 6605+00			
FED. ROAD DIST. NO.	ILLINOIS	FED. AID PROJECT		

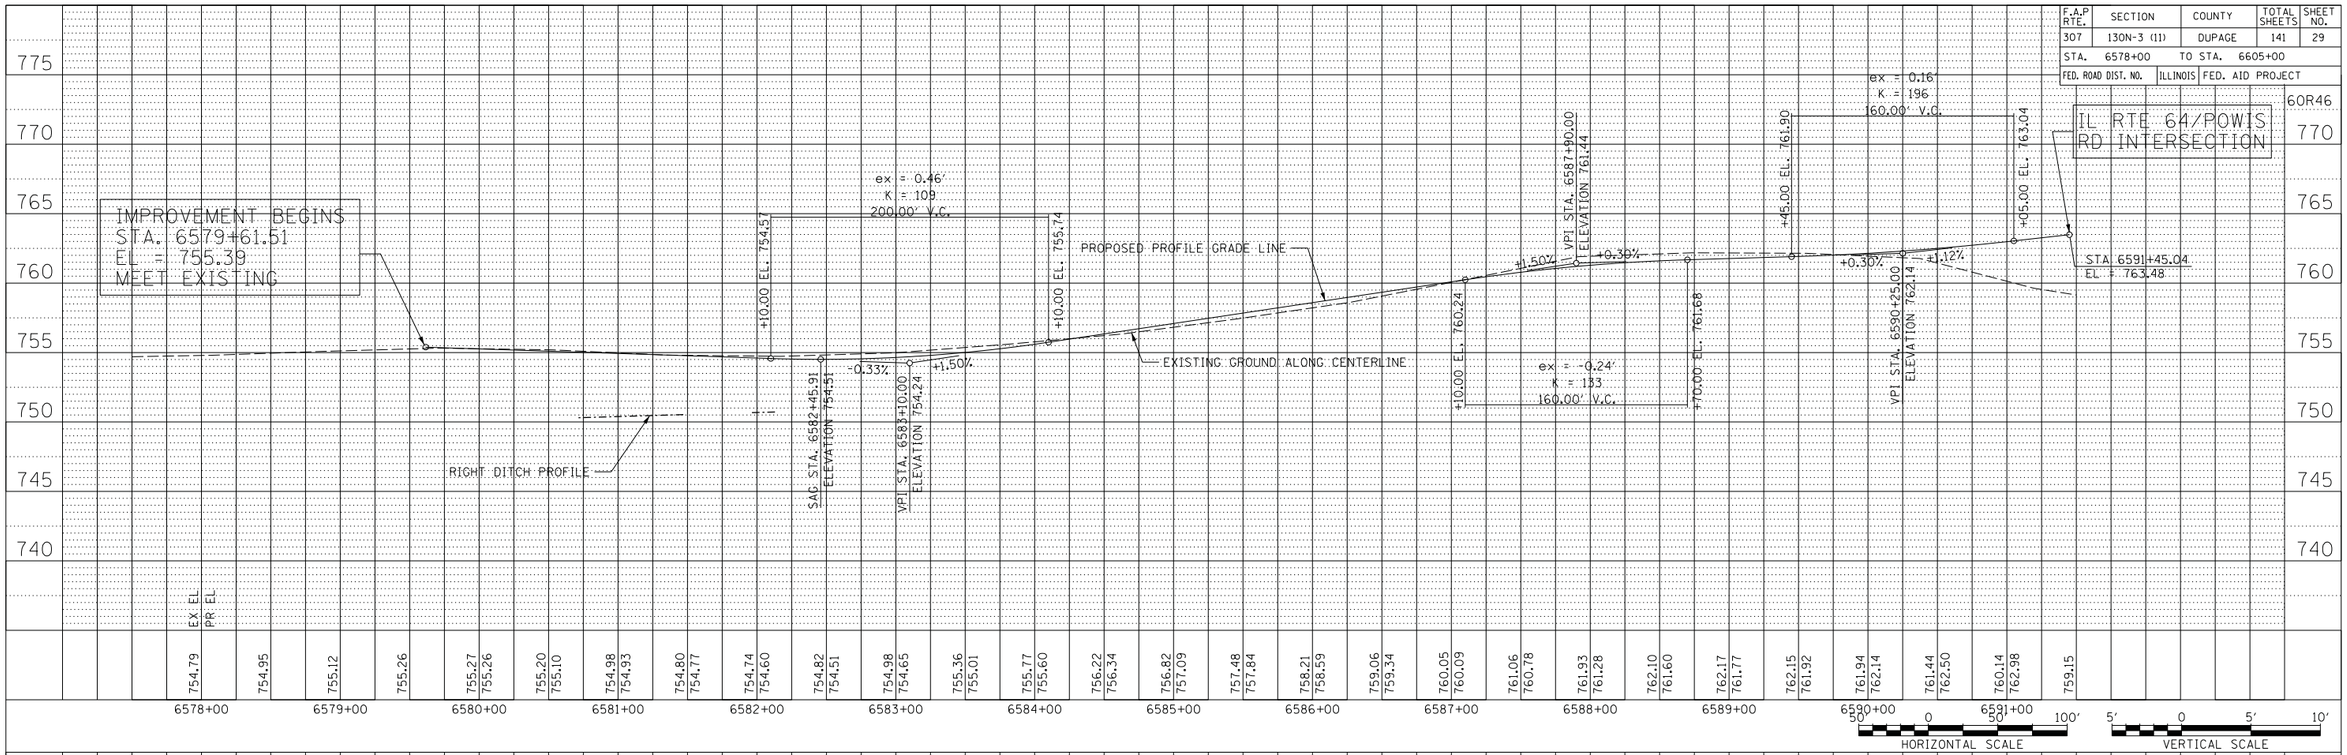

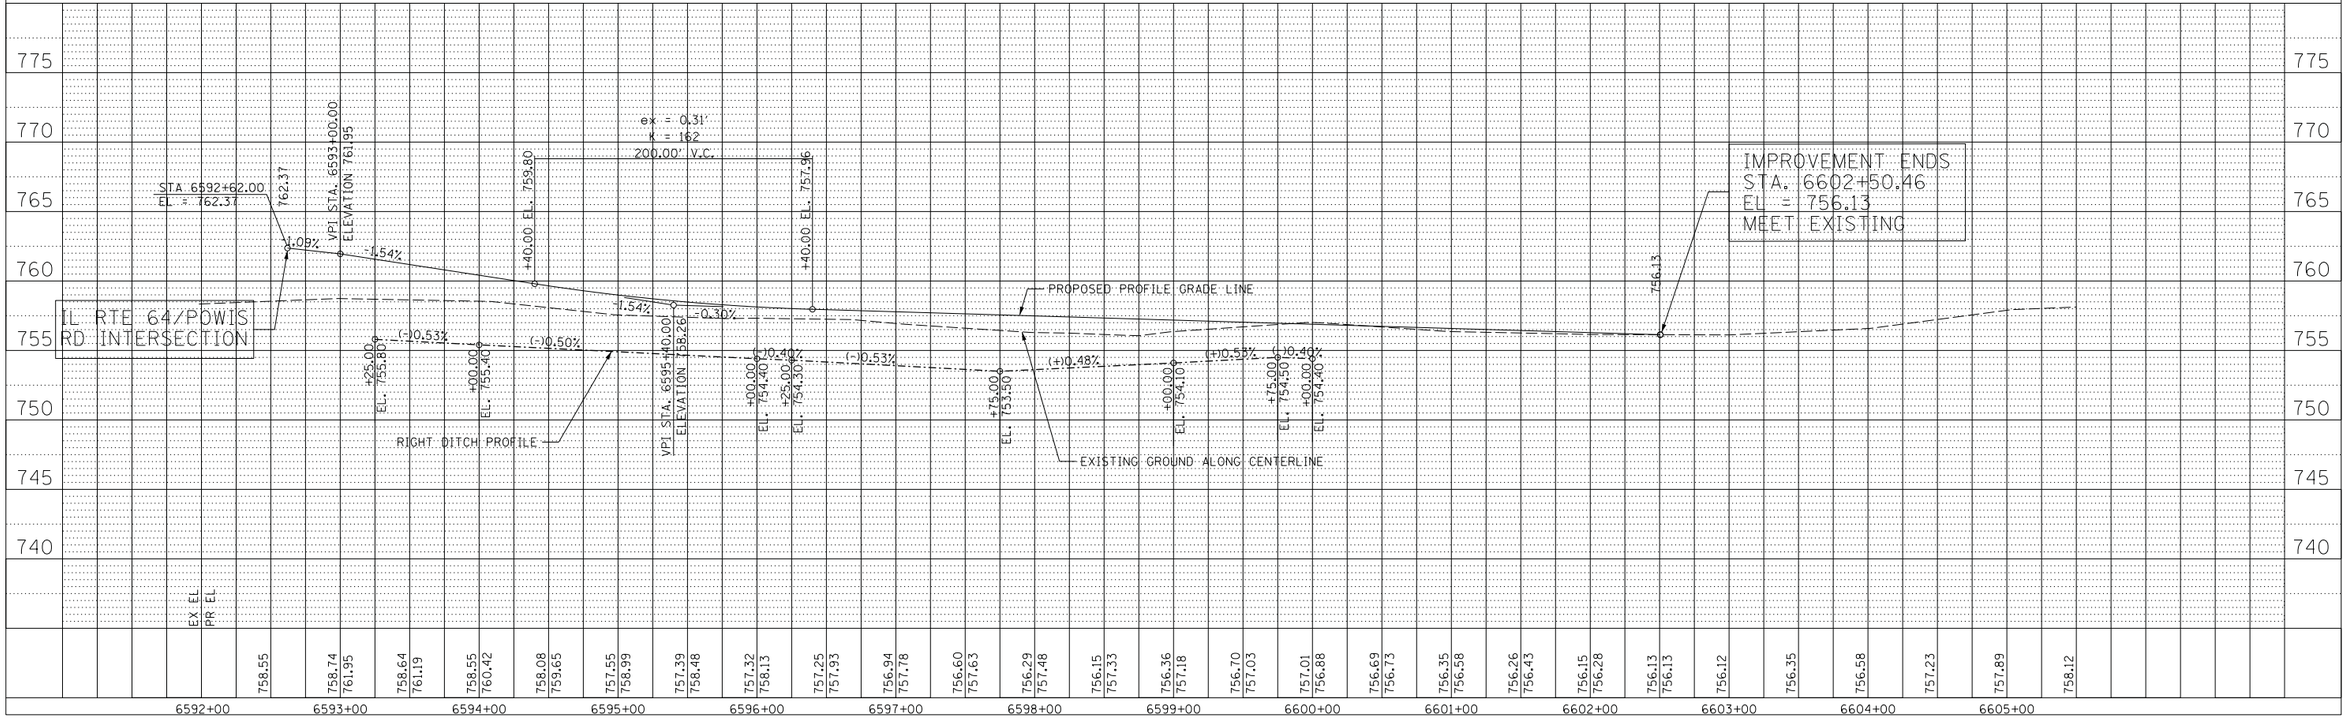

PLAN — SURVEYED / PLOTTED / ALIGNMENT CHECKED / ALIGNMENT MAY BE CHECKED / CADD FILE NAME — NOTE BOOK NO. — BY — DATE

PROFILE — SURVEYED / PLOTTED / GRADES CHECKED / GRADES MAY BE CHECKED / STRUCTURE NOTATIONS CHKD — NOTE BOOK NO. — BY — DATE

AECOM

ROADWAY PROFILE - POWIS ROAD - STA. 6578+00 TO STA. 6605+00