F.A.P. RTE.	SECTION	COUNTY	TOTAL SHEETS	SHEET NO.
307	130N-3 (1)	DUPAGE	141	35
STA.		TO STA.		
FED. ROAD DIST. NO.	ILLINOIS	FED. AID PROJECT		

60R46

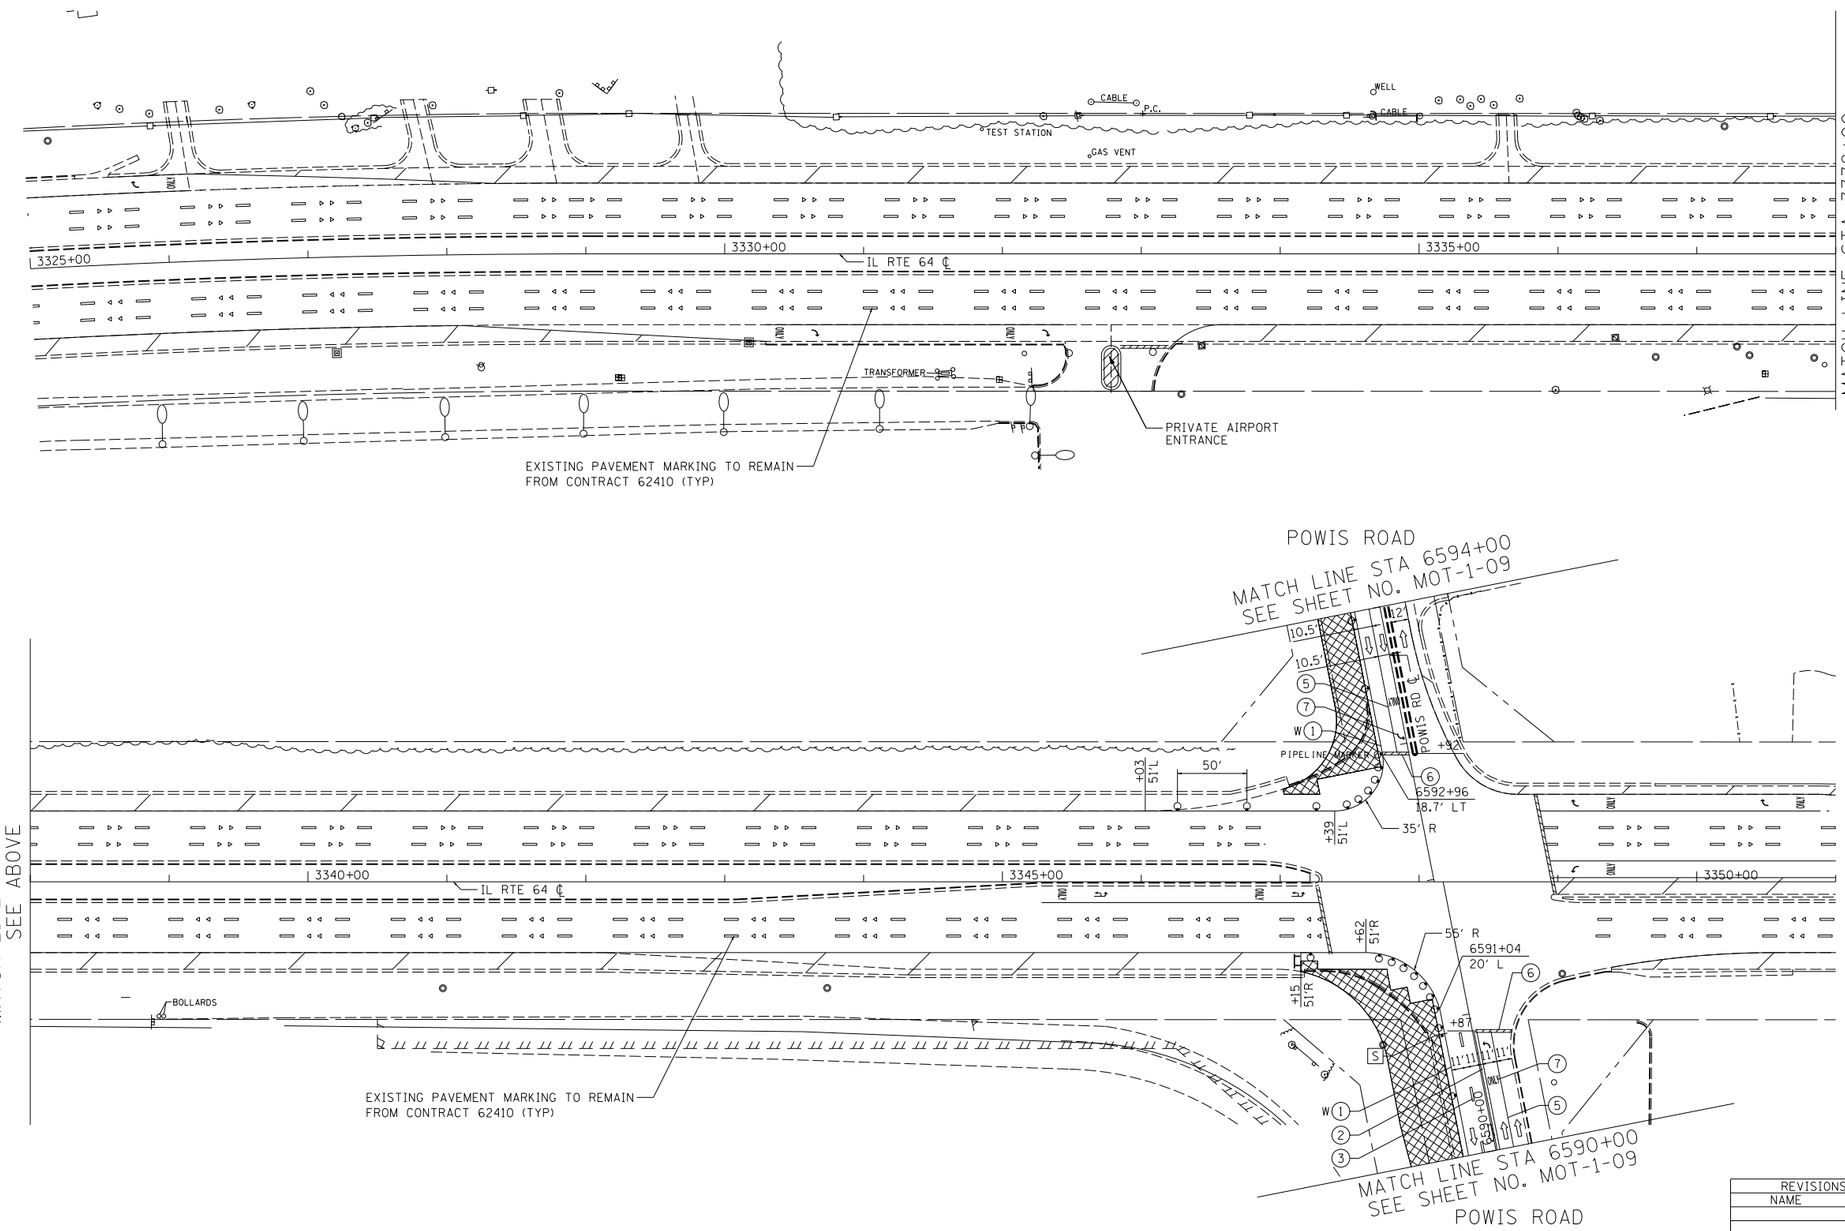

LEGEND:

- WORK ZONE
- DIRECTION OF TRAFFIC
- TYPE I OR II BARRICADES
- TEMPORARY CONCRETE BARRIER
- IMPACT ATTENUATOR
- TYPE III BARRICADES
- (1) 4" EDGE LINE
- (2) 4" DOUBLE CENTER LINE - YELLOW
- (3) 4" SKIP DASH LINE (30' SKIP/10' DASH) - WHITE
- (4) 4" SKIP DASH LINE (6' SKIP/2' DASH) - WHITE
- (5) 6" LANE LINE - WHITE
- (6) 12" DIAGONALS - YELLOW
- (7) 24" STOP BAR - WHITE
- (8) LETTERS AND SYMBOLS

TEMPORARY INFORMATION SIGN LEGEND

[S] RIGHT LANE ENDS (W4-2R) - 1

NOTES:

1. FINAL PAVEMENT MARKINGS SHALL BE INSTALLED ALONG POWIS ROAD. SEE PAVEMENT MARKING PLANS FOR DETAILS.
2. ALL APPLICABLE STATE STANDARDS SHALL BE APPLIED AT THE INTERSECTION AND AT THE PROJECT LIMITS.

MOT-1-04

REVISIONS	
NAME	DATE

ILLINOIS DEPARTMENT OF TRANSPORTATION
F.A.P. ROUTE 307 (ILLINOIS ROUTE 64)

SUGGESTED STAGES OF CONSTRUCTION AND TRAFFIC CONTROL
STAGE 1

SCALE: VERT: NONE HORIZ:1"=50'
DATE: FEBRUARY 1, 2013
DRAWN BY: AFC
CHECKED BY: NJH

AECOM