F.A.P. RTE.	SECTION	COUNTY	TOTAL SHEETS	SHEET NO.
307	13ON-3 (1)	DUPAGE	141	73
STA. 6579+61		TO STA. 6602+50		
FED. ROAD DIST. NO.	ILLINOIS	FED. AID PROJECT		

60R46

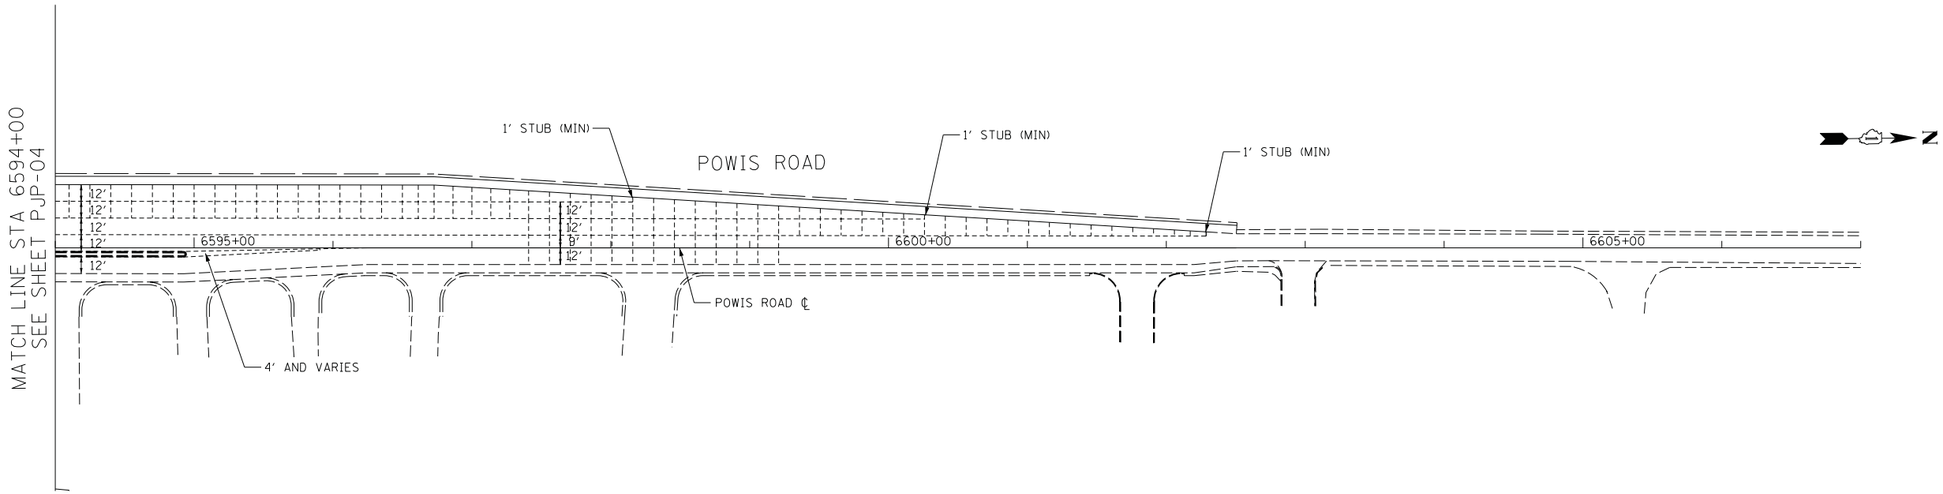

NOTES:

1. FOR GEOMETRICS SEE INTERSECTION DETAIL SHEETS.
2. LONGITUDINAL AND TRANSVERSE JOINTS SHALL BE IN ACCORDANCE WITH STANDARD 420001.
3. JOINTED PORTLAND CEMENT CONCRETE PAVEMENT SHALL BE IN ACCORDANCE WITH STANDARDS 420101 AND 420106.
4. PCC SHOULDER JOINTING SHALL BE IN ACCORDANCE WITH STANDARD 483001.
5. CONTRACTION JOINT SPACING IS 15' UNLESS NOTED.
6. LONGITUDINAL JOINT SPACING IS 12' UNLESS NOTED.

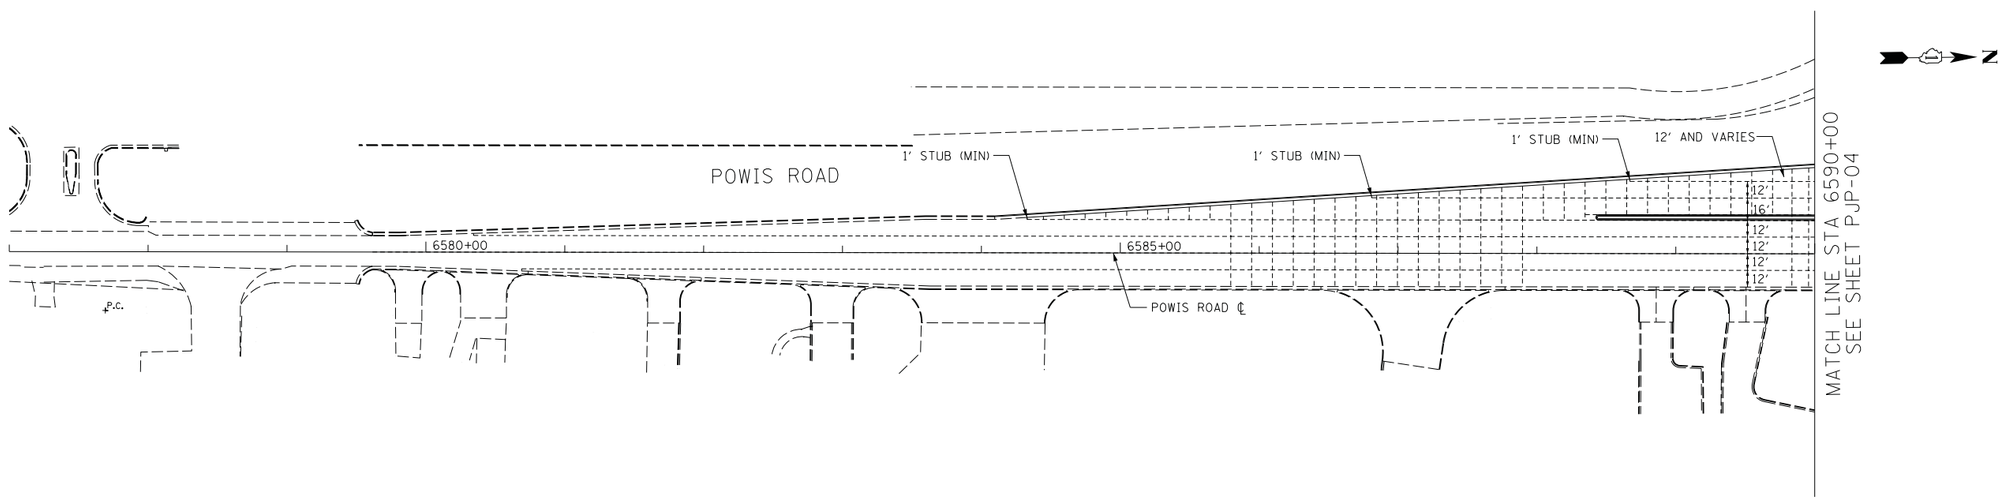

PJP-09

AECOM

50' 0 50' 100'
SCALE IN FEET

REVISIONS	
NAME	DATE

ILLINOIS DEPARTMENT OF TRANSPORTATION
F.A.P. ROUTE 307 (ILLINOIS ROUTE 64)

PAVEMENT JOINTING PLAN
POWIS ROAD
STA. 6579+61 TO STA. 6602+50

SCALE: VERT: NONE HORIZ:1"=50'
DATE: FEBRUARY 1, 2013
DRAWN BY: AFC
CHECKED BY: NJH