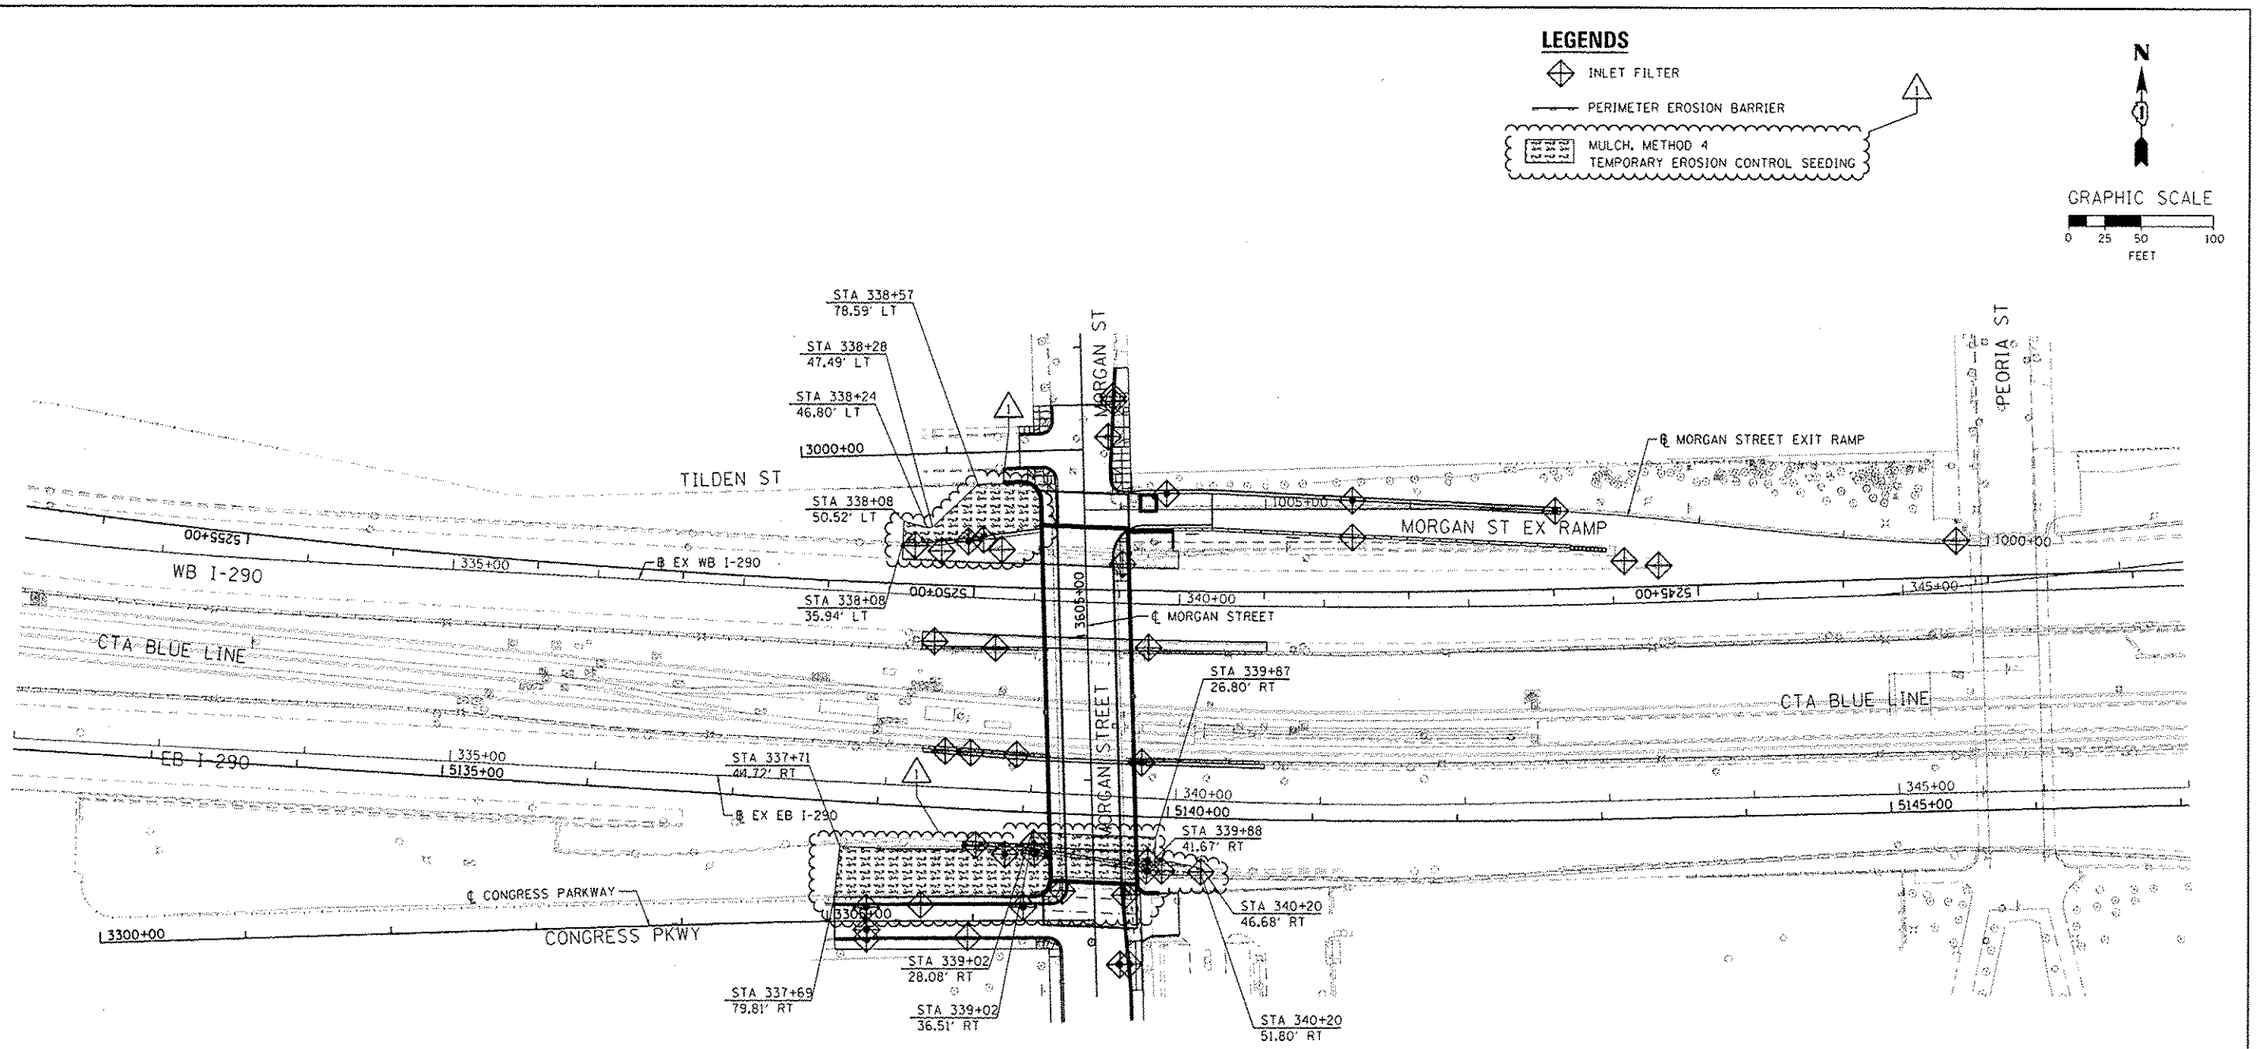

AECOM 303 EAST WACKER DRIVE, SUITE 1400 CHICAGO, IL 60601-5276 PHONE: (312) 373-7700 FAX: (312) 373-6800	D160W25-sht-Eros-03	DESIGNED - OPS	REVISED - △1 7/19/2013	STATE OF ILLINOIS DEPARTMENT OF TRANSPORTATION	EROSION AND SEDIMENTATION CONTROL PLAN STAGE 3	F.A.I. RTE.	SECTION	COUNTY	TOTAL SHEETS	SHEET NO.
	USER NAME = chiun	DRAWN - OPS	REVISED -			90/94/290	2013-007R	COOK	317	81
	PLOT SCALE = 50.0000 ' / in.	CHECKED - DBM	REVISED -			CONTRACT NO. 60W25				
	PLOT DATE = 7/6/2013	DATE - 6/17/2013	REVISED -		SCALE: 1" = 50' SHEET 3 OF 3 SHEETS STA. TO STA.	ILLINOIS FED. AID PROJECT				