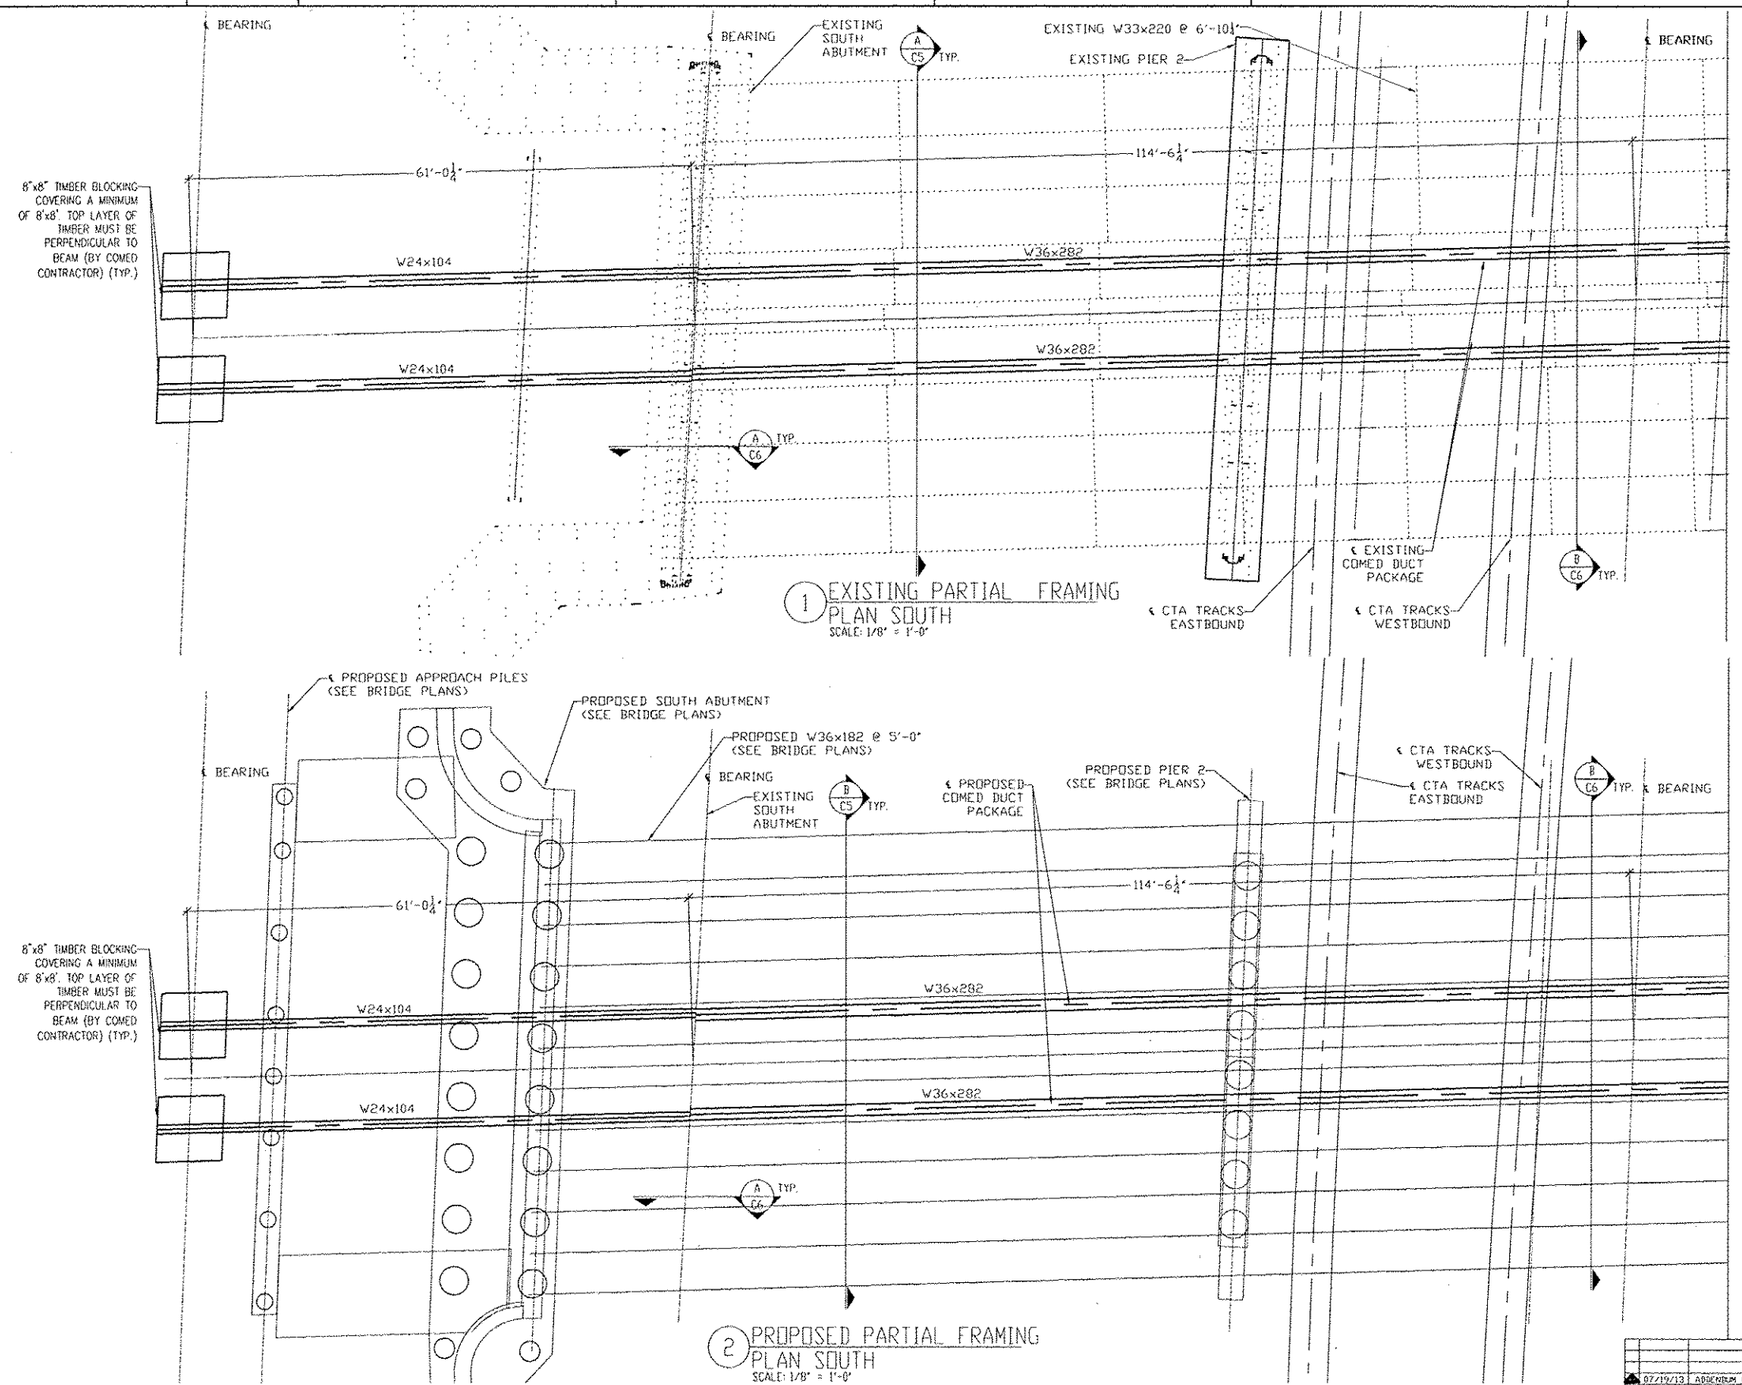

1 EXISTING PARTIAL FRAMING PLAN SOUTH
SCALE: 1/8" = 1'-0"

2 PROPOSED PARTIAL FRAMING PLAN SOUTH
SCALE: 1/8" = 1'-0"

ANDREW J. SCHWARY 081-006289 LICENSED STRUCTURAL ENGINEER STATE OF ILLINOIS

STRUCTURAL ENGINEER EXPIRES 11-30-2014
SIGNATURE
07-19-2013 DATE

REV	DATE	DESCRIPTION	PREPARED	REVIEWED	APPROVED
1	07/19/13	ADDENDUM #1	JAH	AJS	AJS

REV	DESCRIPTION	P.O.	P.E.	DATE

MORGAN ST. BRIDGE REBUILD
CHICAGO, IL
EXISTING & PROPOSED STEEL FRAMING PLAN SOUTH

13-503	AS NOTED	JAH
CAD FILE NO.	SCALE	PROJECT DESIGNER
JAH	-	6/17/2013
PROJECT ENGINEER	EXTENSION	DATE

ComEd An Exelon Company

DWG NO. G3
SHEET 920 OF 317

hbk ENGINEERING

HBK ENGINEERING, LLC
122 WEST VAN BUREN ST. STE. 100
CHICAGO, IL 60605
PHONE: (312) 435-0670 FAX: (312) 435-0219
STATE OF ILLINOIS, DEPARTMENT OF PROFESSIONAL REGULATION, LICENSE NO. 184.002308

ANY MODIFICATION OR ADDITION TO THIS DRAWING BY ANY ORGANIZATION OTHER THAN HBK ENGINEERING IS NOT THE RESPONSIBILITY OF HBK ENGINEERING

PROJECT NO. 13-503