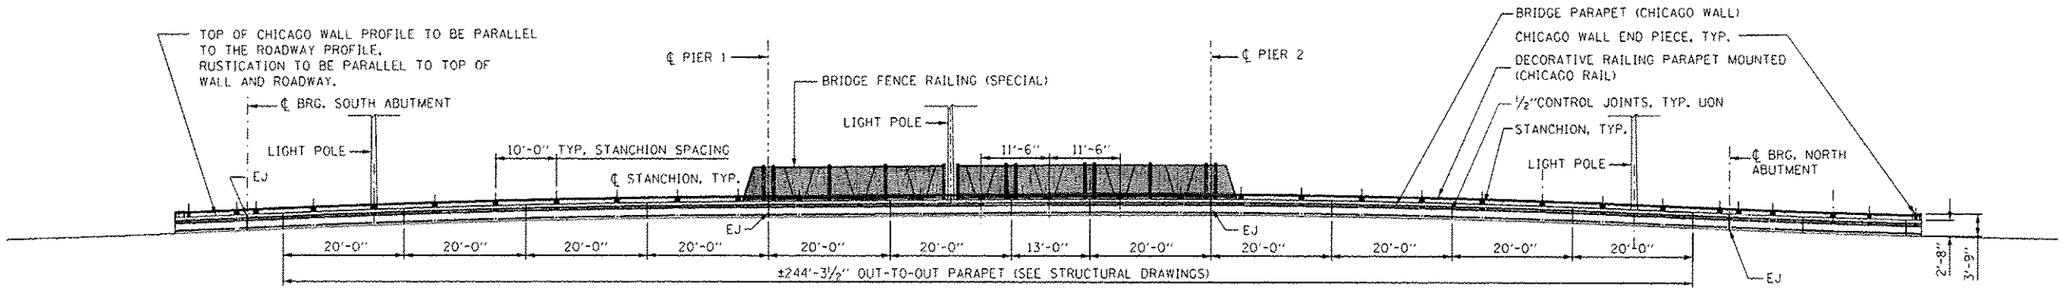

INSIDE ELEVATION OF WEST PARAPET

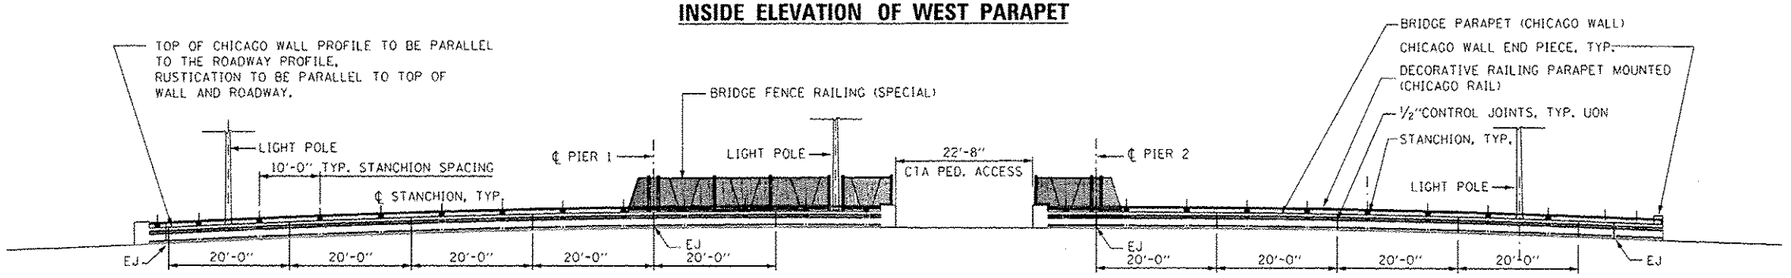

INSIDE ELEVATION OF EAST PARAPET

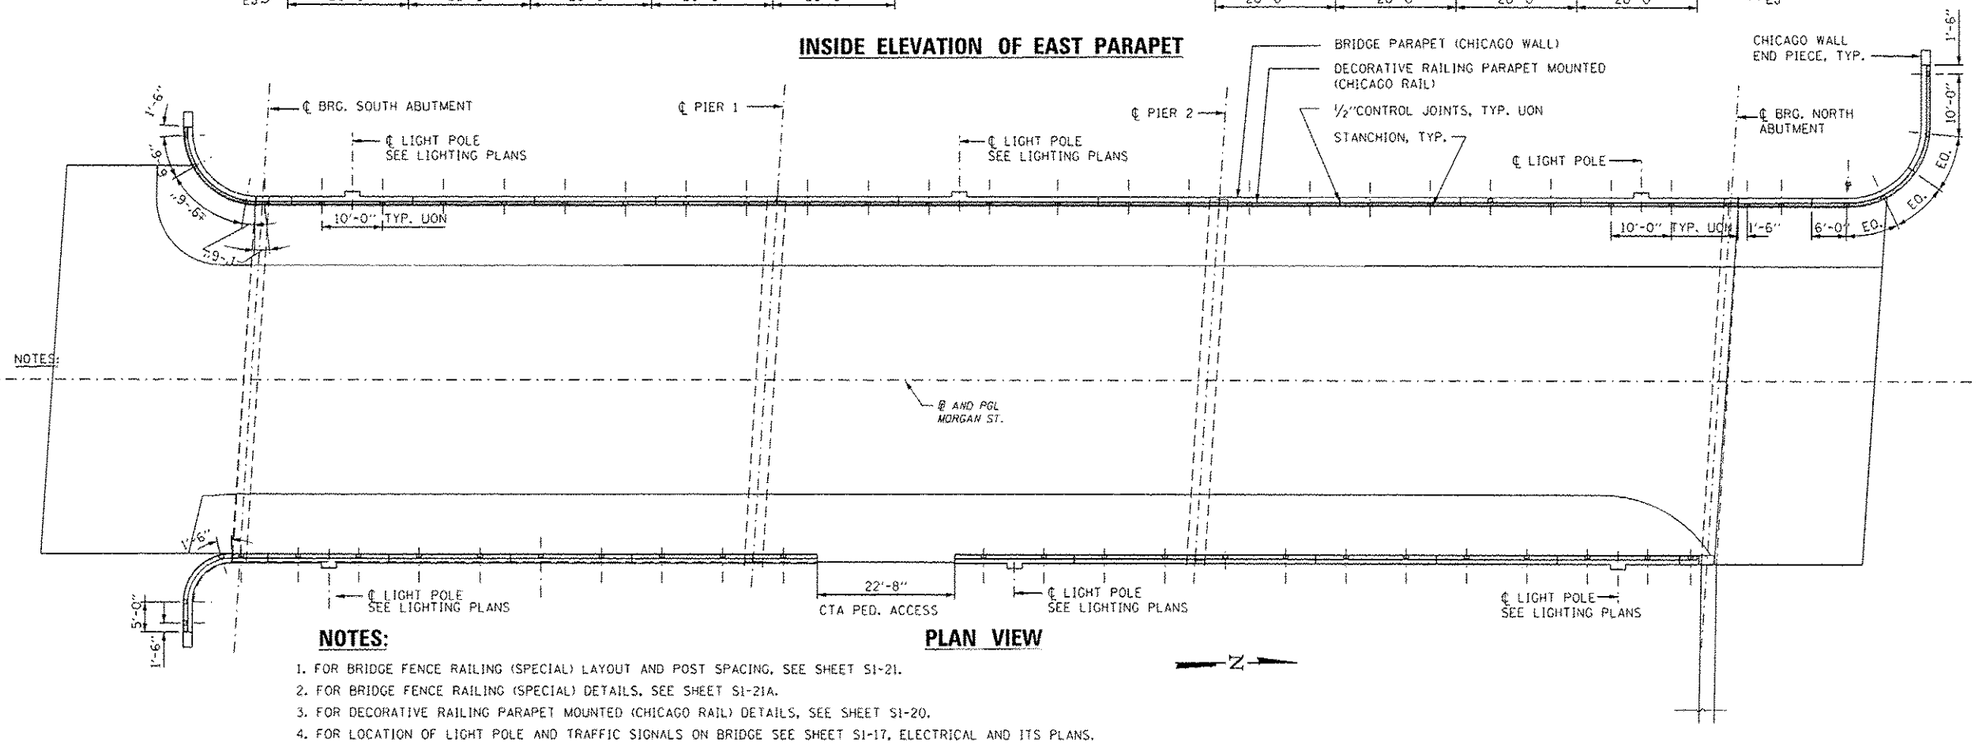

PLAN VIEW

NOTES:

1. FOR BRIDGE FENCE RAILING (SPECIAL) LAYOUT AND POST SPACING, SEE SHEET S1-21.
2. FOR BRIDGE FENCE RAILING (SPECIAL) DETAILS, SEE SHEET S1-21A.
3. FOR DECORATIVE RAILING PARAPET MOUNTED (CHICAGO RAIL) DETAILS, SEE SHEET S1-20.
4. FOR LOCATION OF LIGHT POLE AND TRAFFIC SIGNALS ON BRIDGE SEE SHEET S1-17, ELECTRICAL AND ITS PLANS.
5. THE REVEAL ON THE BRIDGE PARAPET - CHICAGO WALL WILL NOT BE PAID SEPARATELY AND SHALL BE INCLUDED IN THE COST OF THE PAY ITEM "CONCRETE STRUCTURES". SHOP DRAWINGS SHALL BE SUBMITTED INCLUDING LAYOUT OF THE CHICAGO WALL PATTERN, CHICAGO RAIL, FENCE AND LIGHT POLES.

AECOM
303 EAST WACKER DRIVE, SUITE 1400
CHICAGO, IL 60601-5276
PHONE: (312) 373-7700 FAX: (312) 373-6600

D168W25-sht_Parapet Detail_01.dgn	DESIGNED - MR	REVISED - ⚠ 07/19/2013 MR	STATE OF ILLINOIS DEPARTMENT OF TRANSPORTATION
USER NAME = rstoyaham	DRAWN - MR	REVISED -	
PLOT SCALE = 1.0000 ' / in.	CHECKED - GG	REVISED -	
PLOT DATE = 7/16/2013	DATE - 6/17/2013	REVISED -	

ROADWAY DETAILS
BRIDGE PARAPET

SCALE: | SHEET 8 OF 9 SHEETS | STA. | TO STA.

F.A.I. RTE.	SECTION	COUNTY	TOTAL SHEETS	SHEET NO.
90/94/290	2013-007R	COOK	317	269E

CONTRACT NO. 60W25

ILLINOIS FED. AID PROJECT

FILE PATH = p:\1088039-pw\ntl-aecomnt\local\PWAECOM01\Documents\01 Americas\Transportation\60269938 Circle\Phase 1\1088039-Circle-Architectural\Sheets\D168W25-sht_Parapet Detail_01.dgn