EXISTING

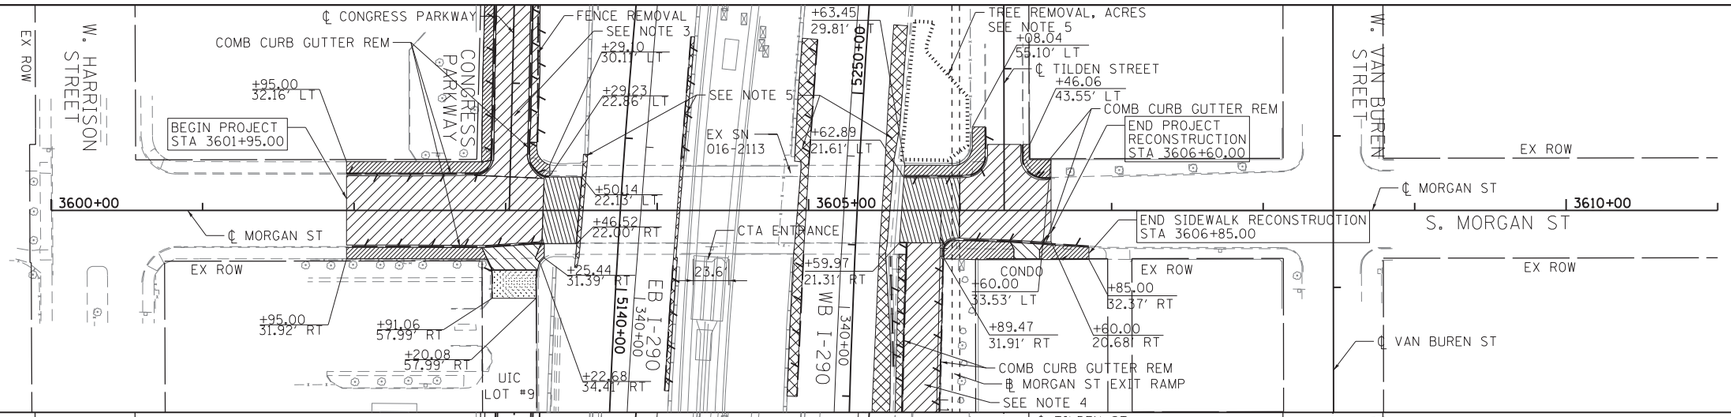

PROPOSED

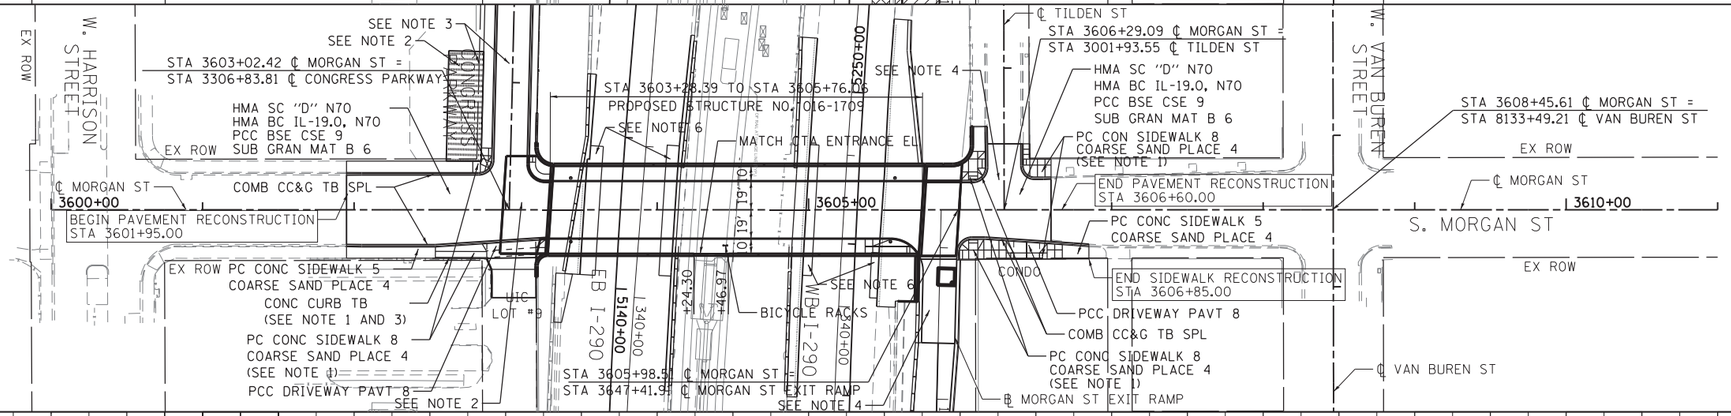

PAVEMENT REMOVAL LEGEND

- PAVEMENT REMOVAL
- PAVED SHOULDER REMOVAL
- DRIVEWAY PAVEMENT REMOVAL
- APPROACH SLAB REMOVAL
- SIDEWALK REMOVAL
- PARKING LOT PAVEMENT REMOVAL
- LINEAR REMOVAL
- TREE REMOVAL, ACRES

GRAPHIC SCALE
0 50 100
FEET

NOTES

1. SEE CURB RAMP DETAIL FOR ADA RAMP INFORMATION.
2. SEE INTERSECTION DETAIL FOR INTERSECTION TRANSITION INFORMATION.
3. SEE PLAN AND PROFILE - CONGRESS PARKWAY / UIC DRIVEWAY FOR ADDITIONAL INFORMATION.
4. SEE PLAN AND PROFILE - MORGAN SHEET EXIT RAMP AND TILDEN STREET FOR ADDITIONAL INFORMATION.
5. SEE I-290 REMOVAL PLAN FOR ADDITIONAL INFORMATION.
6. SEE I-290 ROADWAY PLAN FOR ADDITIONAL INFORMATION.

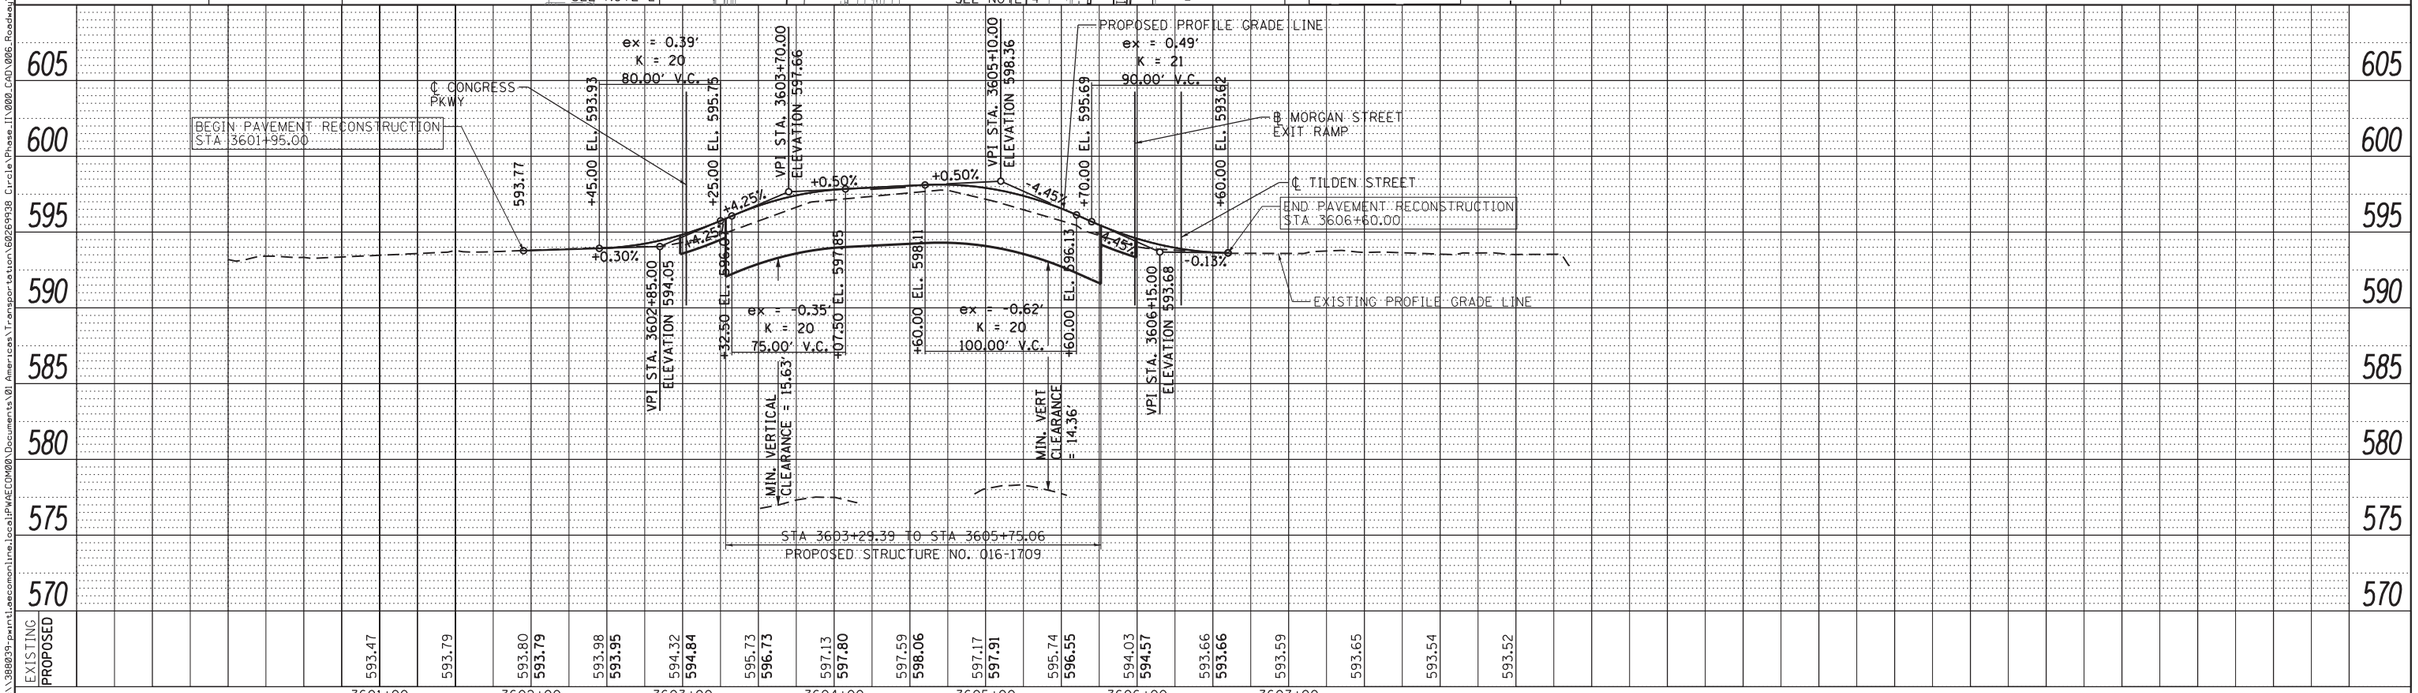

AECOM 303 EAST WACKER DRIVE, SUITE 1400 CHICAGO, IL 60601-5276 PHONE: (312) 373-7700 FAX: (312) 373-6800			
D160W25-sht-Plnprf-01	DESIGNED - AFC	REVISED -	STATE OF ILLINOIS DEPARTMENT OF TRANSPORTATION
USER NAME = pimsarno	DRAWN - AFC	REVISED -	PLAN & PROFILE – MORGAN STREET
PLOT SCALE = 50.0000 ' / in.	CHECKED - DBM	REVISED -	SCALE: 1" - 50' SHEET 1 OF 1 SHEETS STA. TO STA.
PLOT DATE = 6/17/2013	DATE - 6/17/2013	REVISED -	

F.A.I. RTE.	SECTION	COUNTY	TOTAL SHEETS	SHEET NO.
90/94/290	2013-007R	COOK	317	42
		CONTRACT NO. 60W25		
	ILLINOIS FED. AID PROJECT			

PLAN: SURVEYED, PLOTTED, CHANGES CHECKED, ALIGNMENT CHECKED, RT. OF WAY CHECKED, CADD FILE NAME, NOTE BOOK, NO.

PROFILE: SURVEYED, PLOTTED, CHANGES CHECKED, BM. NOTED, STRUCTURE NOTATNS CHKD, NOTE BOOK, NO.

BY, DATE

FILE PATH = p:\\388039-pwnt1.aecomonline.local\PWAECOM00\Documents\01 Americas\Transportation\60269938 Circle\Phase II\000 CAD\006 Roadway\Sheets\60W25_Contract\D160W25-sht-Plnprf-01