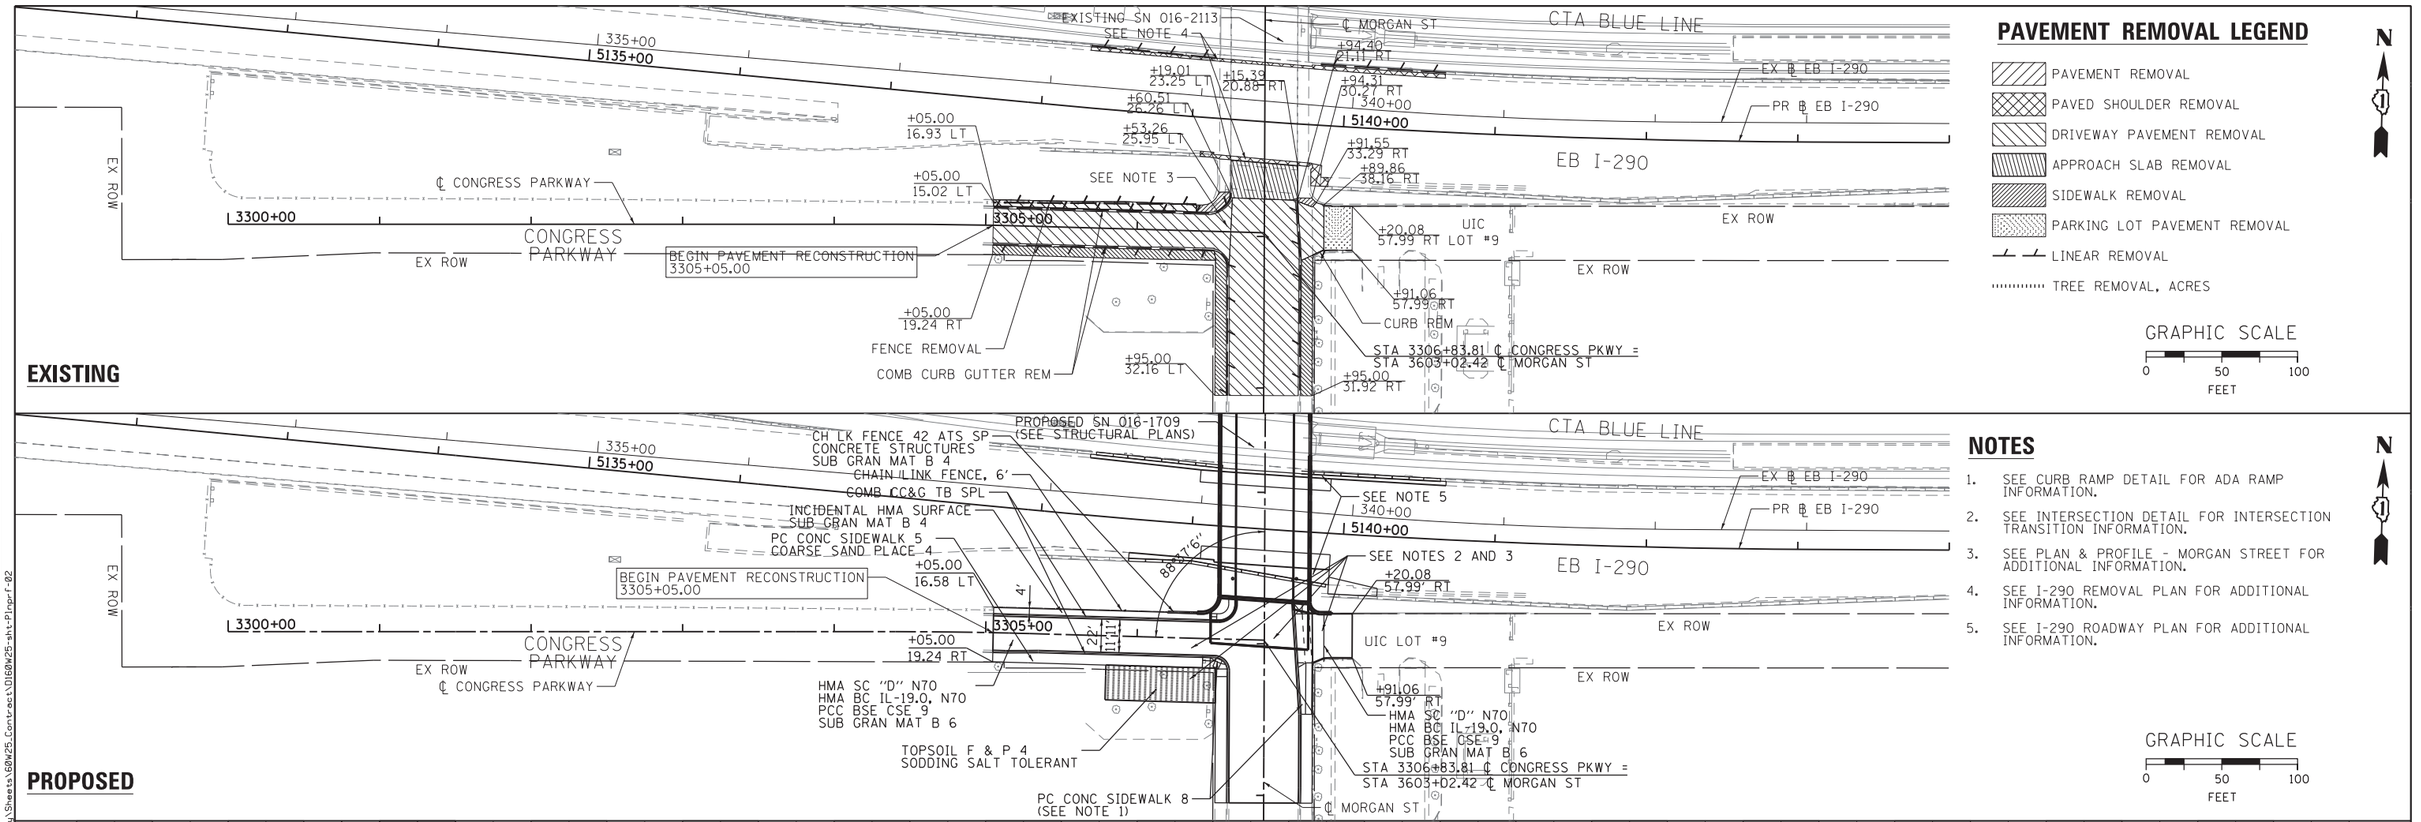

PLAN — SURVEYED | PLOTTED | ALIGNMENT CHECKED | RT. OF WAY CHECKED | CADD FILE NAME | NOTE BOOK | NO. | BY | DATE

PROFILE — SURVEYED | PLOTTED | PROFILE CHECKED | B.M. NOTED | STRUCTURE NOTATNS CHKD | NOTE BOOK | NO. | BY | DATE

FILE PATH = pw:\\380839-pwint.aecomonline.local!PWAECOM00\Documents\01 Americas\Transportation\60269938 Circle\Phase II\000_CAD\006 Roadway\Sheets\60W25_Contract\D160W25-sht-Plnprf-02

AECOM
303 EAST WACKER DRIVE, SUITE 1400
CHICAGO, IL 60601-5276
PHONE: (312) 373-7700 FAX: (312) 373-6800

D160W25-sht-Plnprf-02	DESIGNED - AFC	REVISED -
USER NAME = pimsarno	DRAWN - AFC	REVISED -
PLOT SCALE = 50.0000 ' / in.	CHECKED - DBM	REVISED -
PLOT DATE = 6/14/2013	DATE - 6/17/2013	REVISED -

STATE OF ILLINOIS
DEPARTMENT OF TRANSPORTATION

PLAN & PROFILE –
CONGRESS PARKWAY / UIC DRIVEWAY

SCALE: 1" = 50' | SHEET 1 OF 1 SHEETS | STA. | TO STA.

F.A.I. RTE.	SECTION	COUNTY	TOTAL SHEETS	SHEET NO.
90/94/290	2013-007R	COOK	317	43
		CONTRACT NO. 60W25		
		ILLINOIS FED. AID PROJECT		