EXISTING CONDITIONS

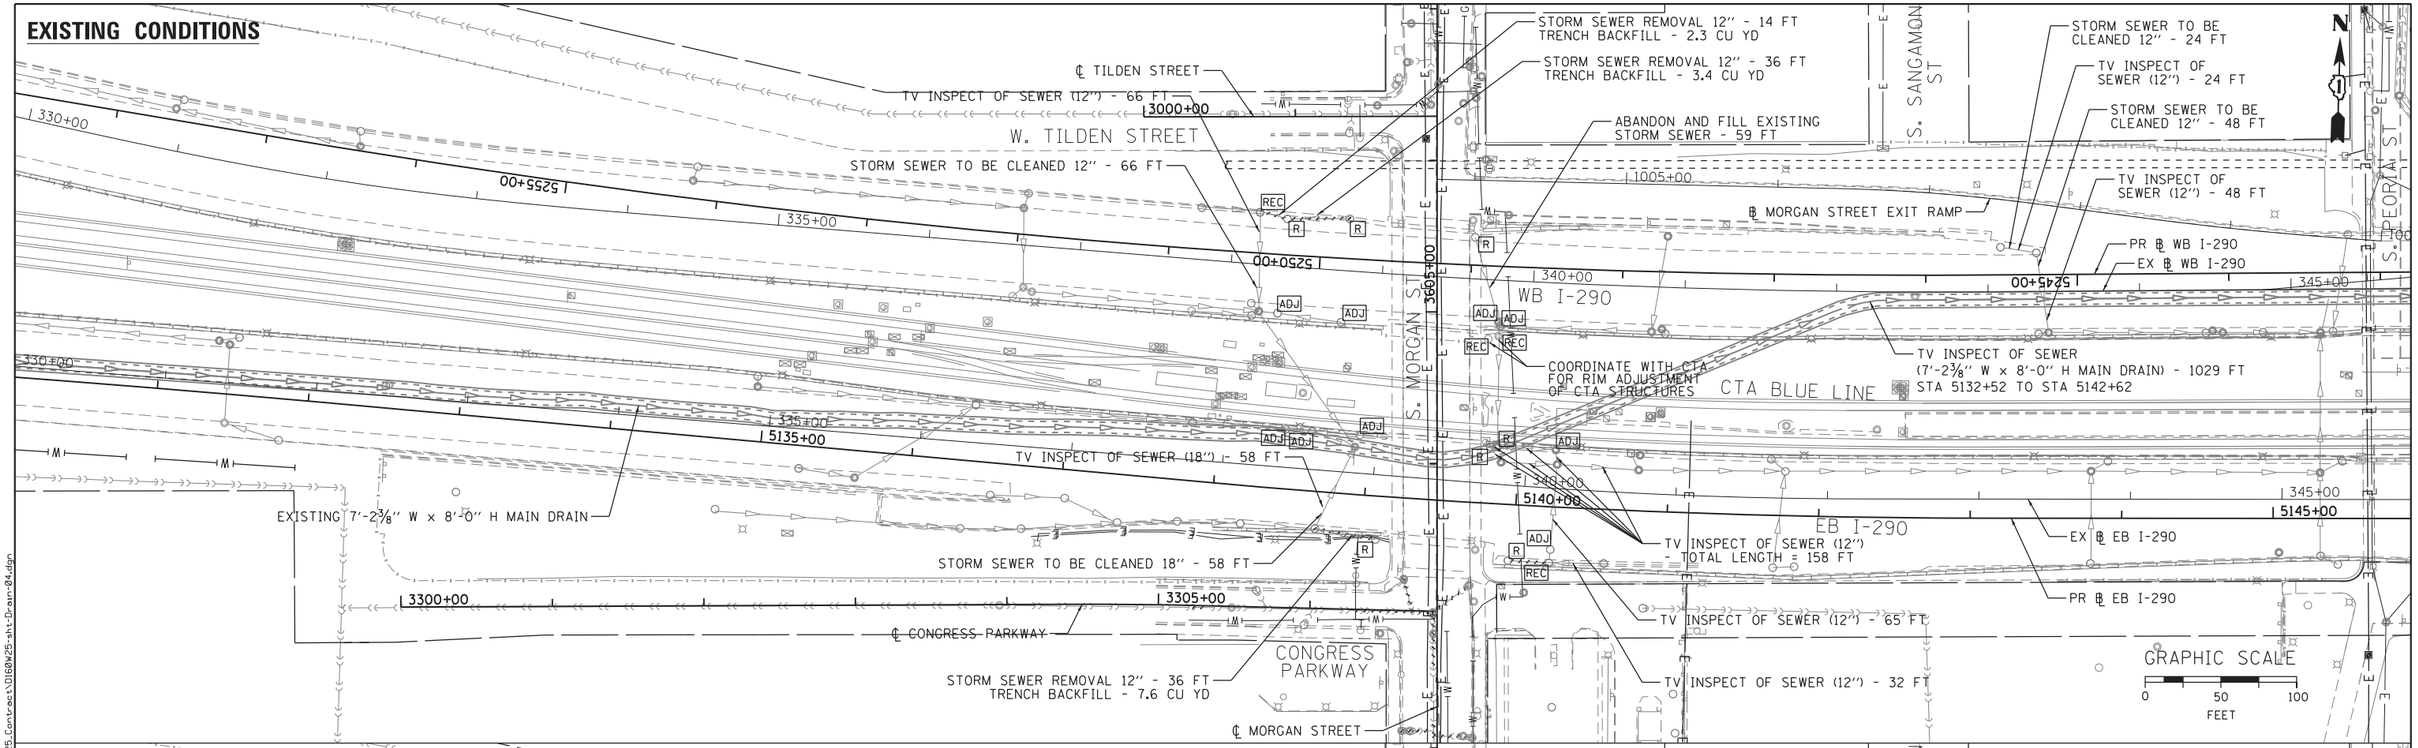

PROPOSED CONDITIONS

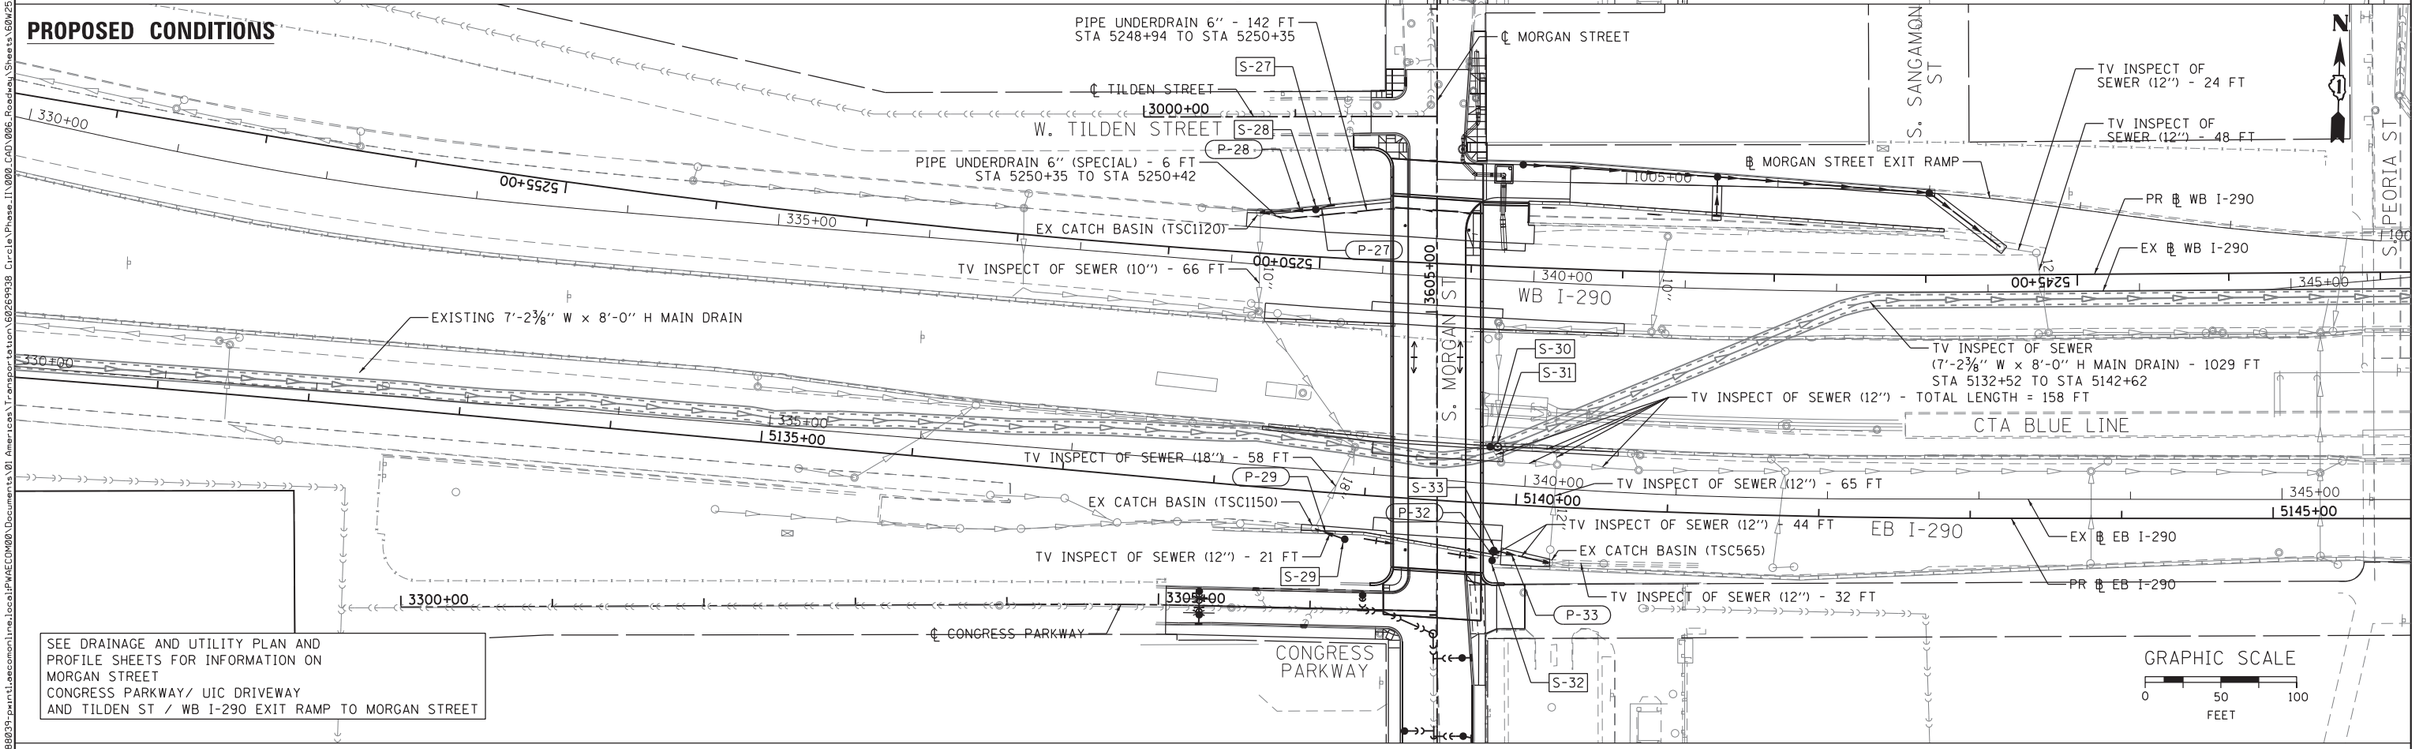

SEE DRAINAGE AND UTILITY PLAN AND PROFILE SHEETS FOR INFORMATION ON MORGAN STREET CONGRESS PARKWAY/ UIC DRIVEWAY AND TILDEN ST / WB I-290 EXIT RAMP TO MORGAN STREET

FILE PATH = pw:\\380039-pwint.aecomonline.local:PWAECOM00\Documents\01 Americas\Transportation\60269938 Circle\Phase II\000_CAD\006_Roadway\Sheets\60w25_Contract\D160W25_Contract-04.dgn

AECOM
303 EAST WACKER DRIVE, SUITE 1400
CHICAGO, IL 60601-5276
PHONE: (312) 373-7700 FAX: (312) 373-6800

D160W25-sht-Drain-04.dgn	DESIGNED - DMS	REVISED -	
USER NAME = chiua	DRAWN - DMS	REVISED -	
PLOT SCALE = 50.0000 ' / in.	CHECKED - AFC	REVISED -	
PLOT DATE = 6/14/2013	DATE - 6/17/2013	REVISED -	

STATE OF ILLINOIS
DEPARTMENT OF TRANSPORTATION

DRAINAGE AND UTILITY PLAN
I-290

SCALE: 1" = 50' | SHEET 1 OF 1 SHEETS | STA. | TO STA.

F.A.I. RTE.	SECTION	COUNTY	TOTAL SHEETS	SHEET NO.
90/94/290	2013-007R	COOK	317	86
		CONTRACT NO. 60W25		
		ILLINOIS FED. AID PROJECT		