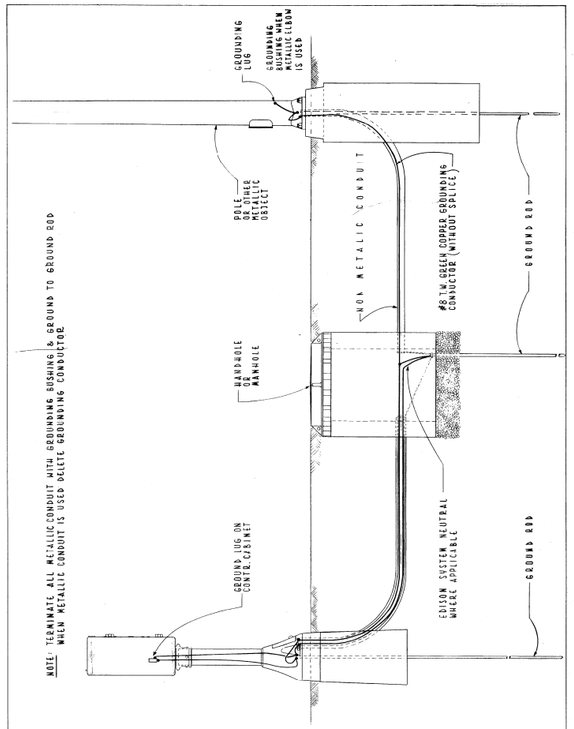

TYPICAL GROUNDING METHODS FOR BUREAU OF ELECTRICITY EQUIPMENT

CITY OF CHICAGO
DEPT. OF STREETS & SANITATION
BUREAU OF ELECTRICITY
DIVISION OF ELEC. ENGINEERING

REVISED	DRAWN: E. GERULIS	CHECKED: M. SHINE	ENGINEER: J. O'CONNOR
A	ENG. DIVISION		DWG. NO. 736
B	DEPUTY DIRECTOR		
C	BUREAU CHIEF		
D			
E			
F	SIZE: 8½" x 14"	SCALE: 1" = 1'-0"	DATE: 5-1-74

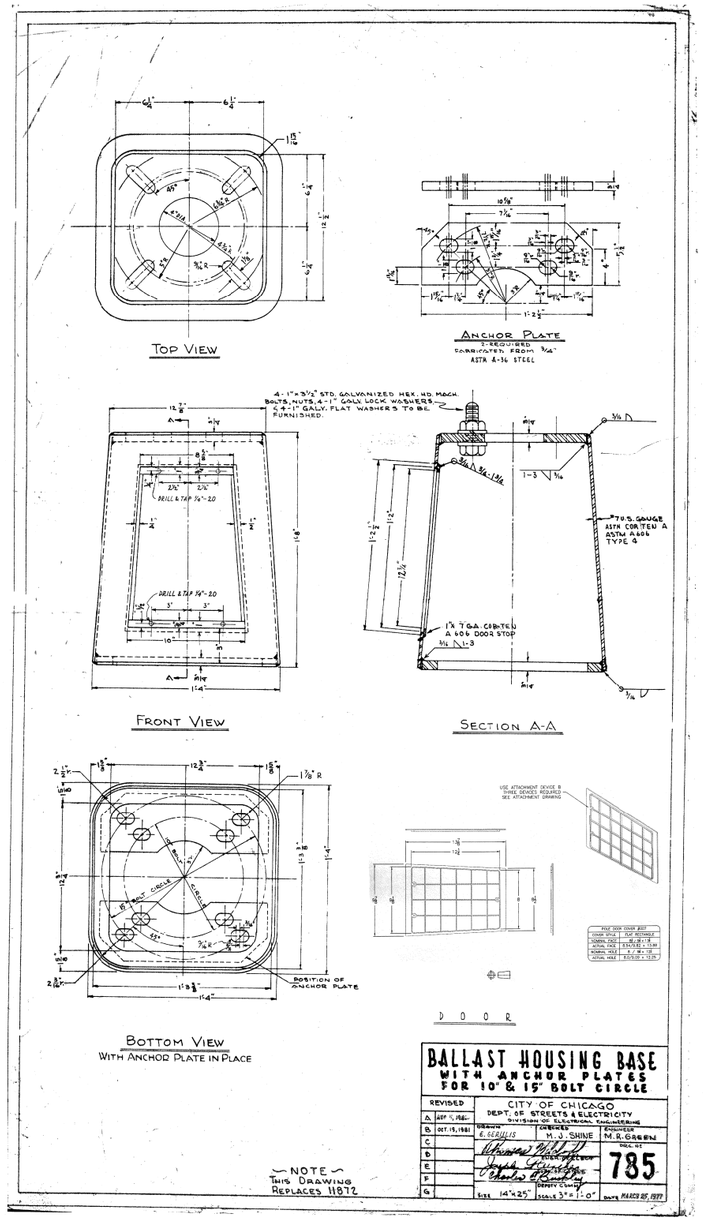

NOTE
THIS DRAWING REPLACES 11872

BALLAST HOUSING BASE WITH ANCHOR PLATES FOR 10" & 15" BOLT CIRCLE

CITY OF CHICAGO
DEPT. OF STREETS & ELECTRICITY
DIVISION OF ELECTRICAL ENGINEERING

REVISED	DRAWN: E. GERULIS	CHECKED: M. J. SHINE	ENGINEER: M. R. GREEN
A SEPT 5, 1986			DWG. NO. 735
B OCT. 15, 1981			
C			
D			
E			
F			
G	SIZE: 14"x25"	SCALE: 3/4"=1'-0"	DATE: MARCH 25, 1977

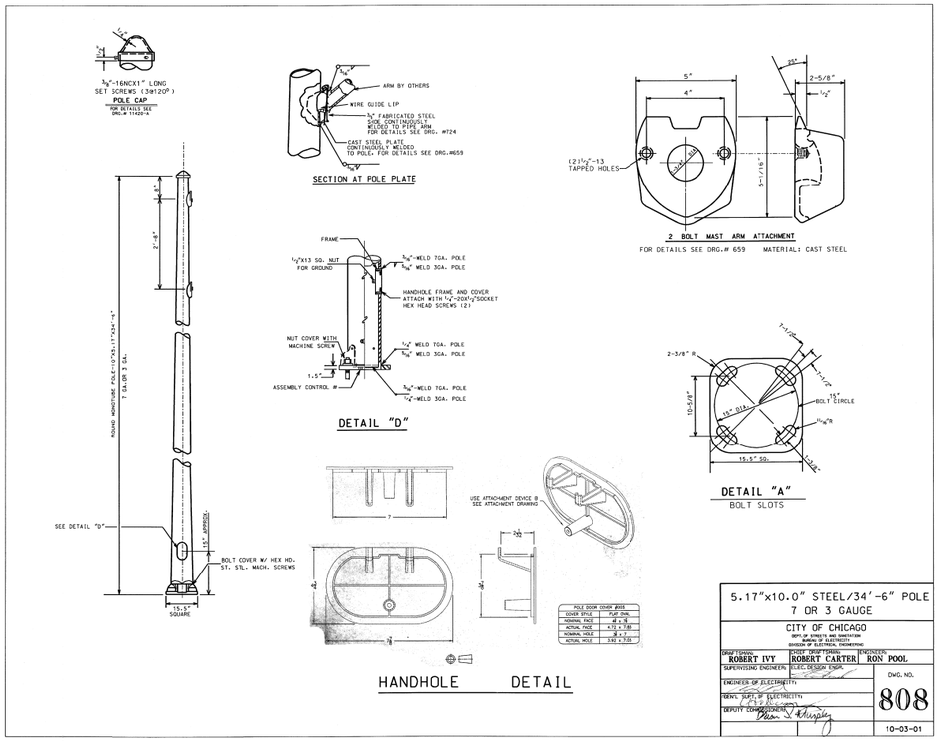

POLE DOOR COVER @555	
COVER STYLE	FLAT OVAL
NOMINAL FACE	4E x 7E
ACTUAL FACE	4.72 x 7.88
NOMINAL HOLE	3 x 7
ACTUAL HOLE	3.62 x 7.09

5.17"x10.0" STEEL/34'-6" POLE
7 OR 3 GAUGE

CITY OF CHICAGO
DEPT. OF STREETS AND SANITATION
BUREAU OF ELECTRICITY
DIVISION OF ELECTRICAL ENGINEERING

DRAFTSMAN: ROBERT IVY	CHIEF DRAFTSMAN: ROBERT CARTER	ENGINEER IN CHARGE: RON POOL
SUPERVISING ENGINEER:	ELEC. DESIGN ENGR.	DWG. NO. 808
ENGINEER OF ELECTRICITY:		
ASST. DEPT. OF ELECTRICITY:		
DEPUTY COMMISSIONER:		10-03-01

E-11

AECOM
303 EAST WACKER DRIVE, SUITE 1400
CHICAGO, IL 60601-5276
PHONE: (312) 373-7700 FAX: (312) 373-6800

D160W25-sht-Light-11	DESIGNED - WDS	REVISED -	
USER NAME = myersc	DRAWN - CAM	REVISED -	
PLOT SCALE = 1.0000 ' / in.	CHECKED - JPC	REVISED -	
PLOT DATE = 5/9/2013	DATE - 5/14/2013	REVISED -	

STATE OF ILLINOIS
DEPARTMENT OF TRANSPORTATION

CDOT ELECTRICAL STANDARDS

SCALE: | SHEET 11 OF 11 SHEETS | STA. | TO STA.

F.A.I. RTE.	SECTION	COUNTY	TOTAL SHEETS	SHEET NO.
90/94/290	2013-007R	COOK	317	130B
		CONTRACT NO. 60W25		
	ILLINOIS FED. AID PROJECT			

FILE PATH = pw:\\388039-pwnt1.aecomonline.local\PWAECOM00\Documents\01 Americas\Transportation\60269938 Circle\Phase II\000.CAD\016.Electrical\Sheets\60W25.Contract\D160W25-sht-Light-11