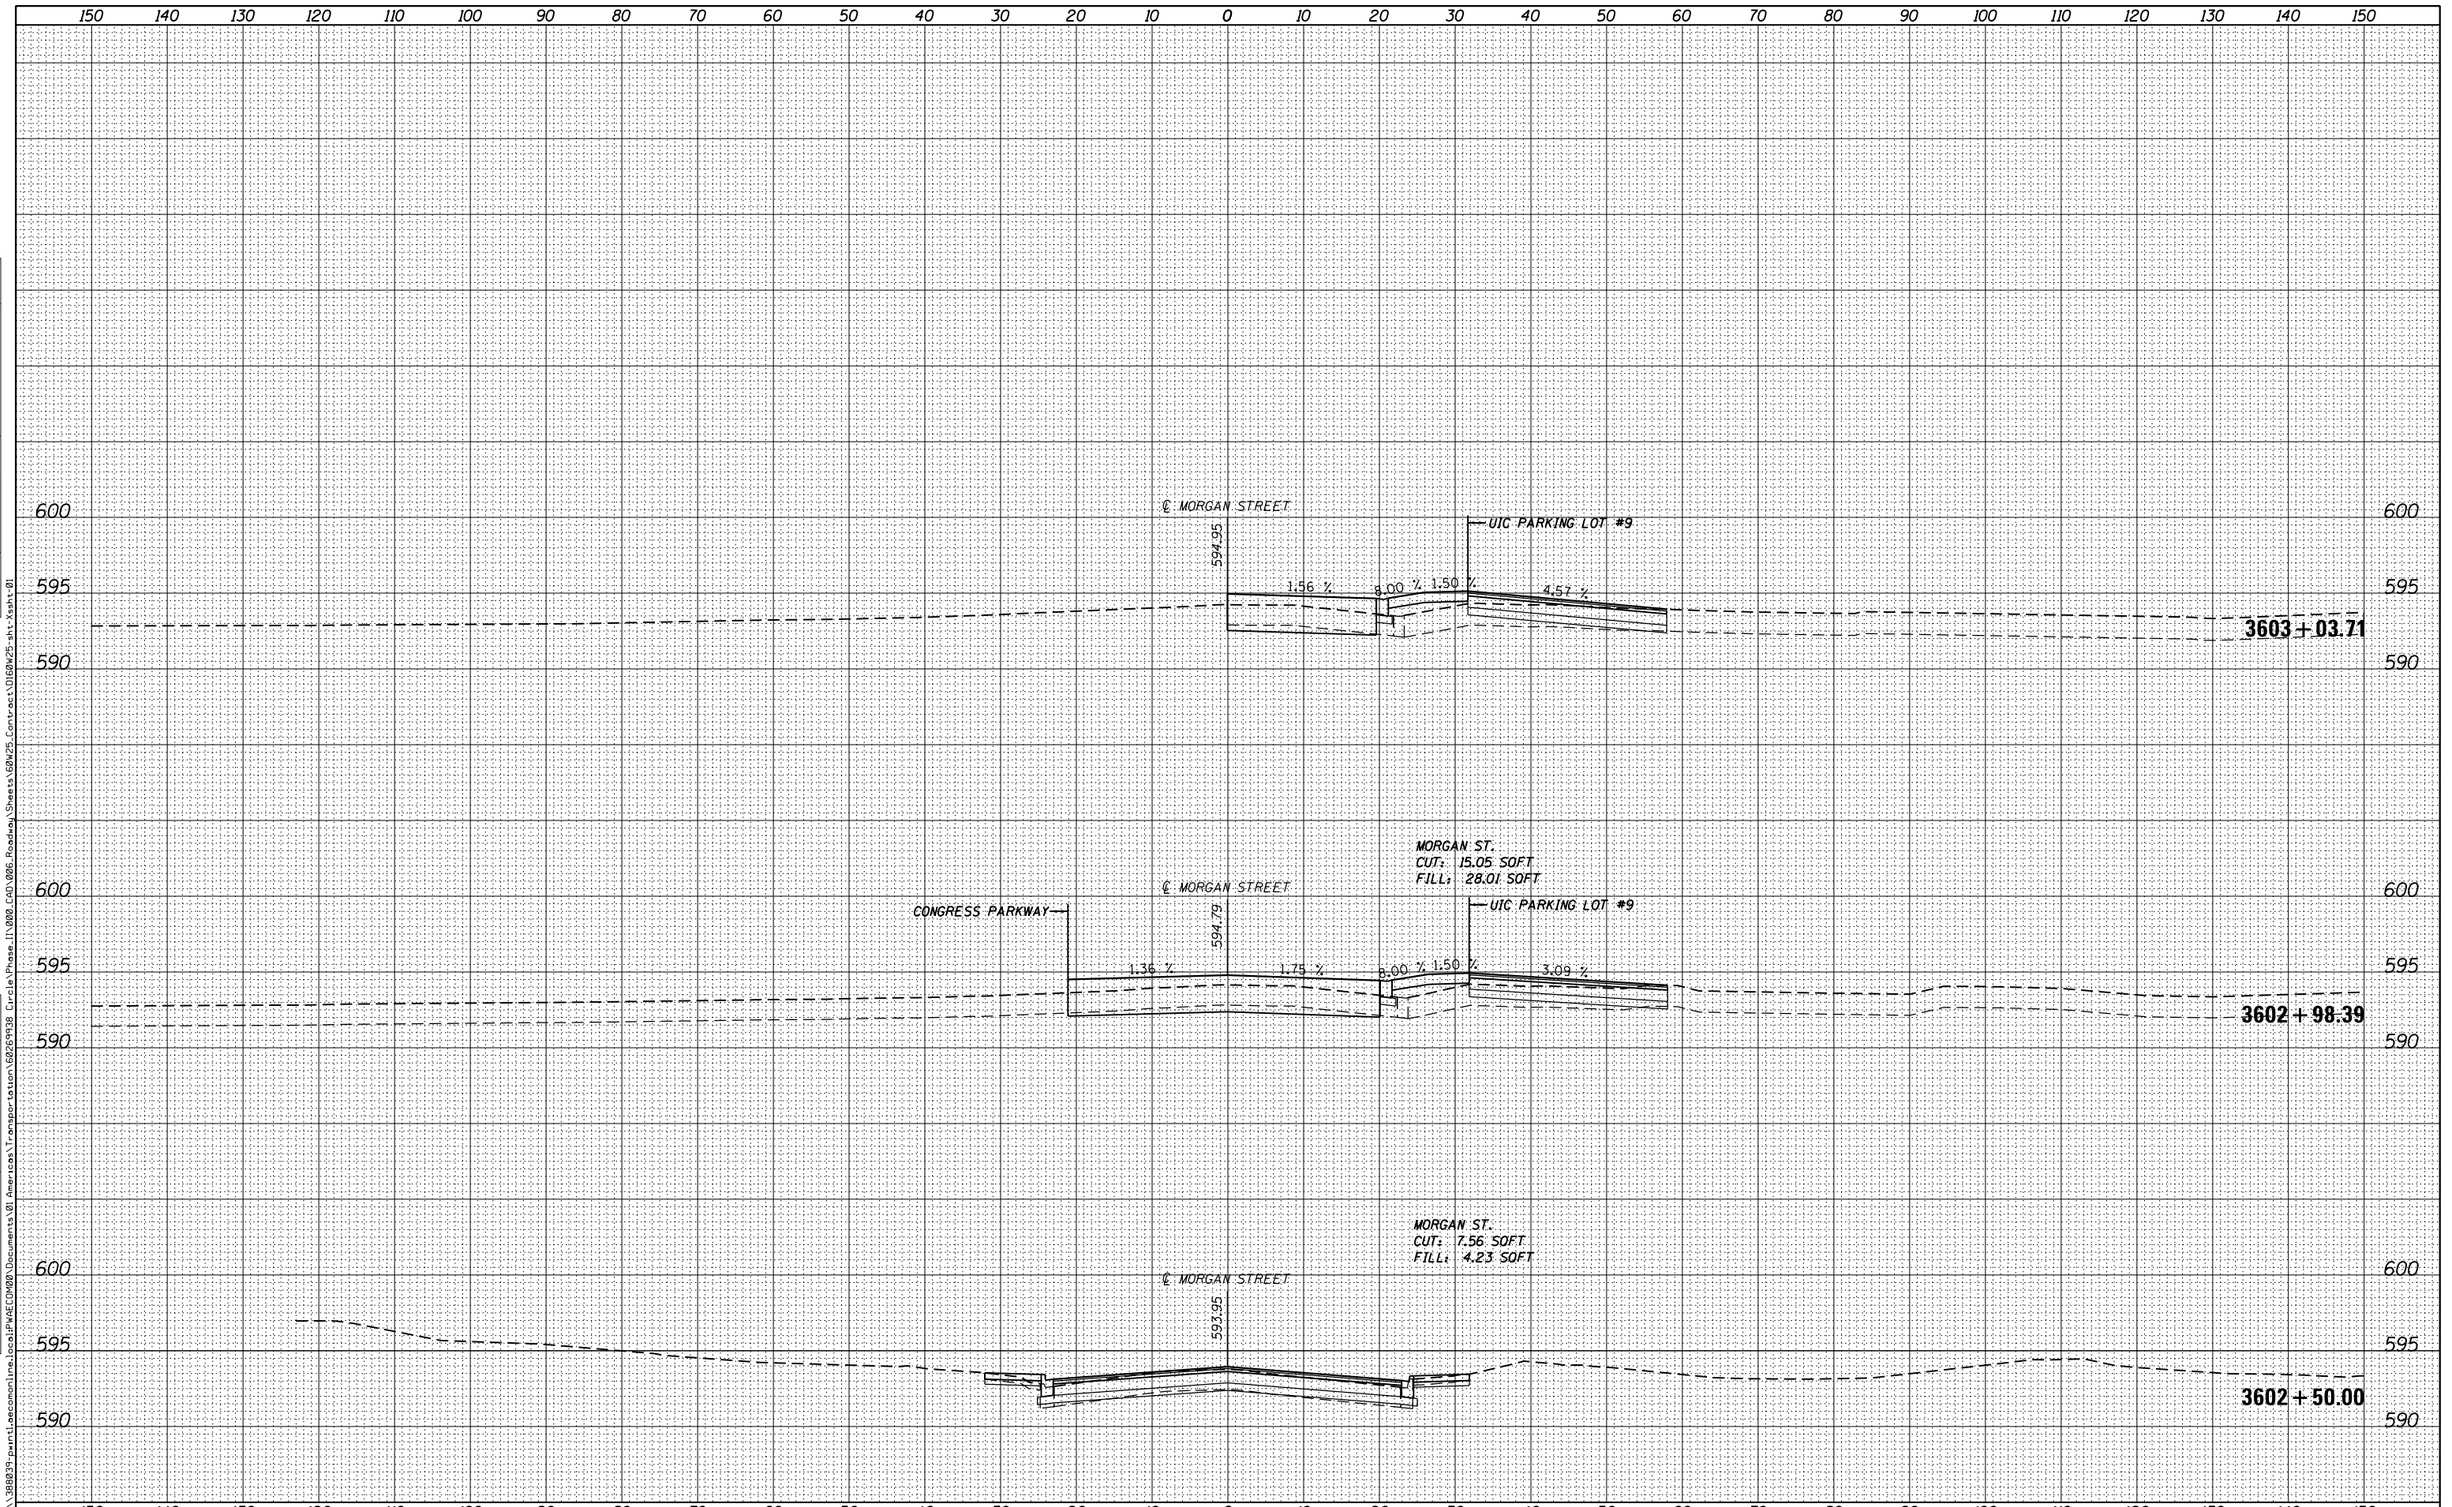

FINAL SURVEY — NOTE BOOK — NO.

	SURVEYED	BY	DATE
	PLOTTED		
	TEMPLATE		
	AREAS		
	AREAS CHECKED		

ORIGINAL SURVEY — NOTE BOOK — NO.

	SURVEYED	BY	DATE
	PLOTTED		
	TEMPLATE		
	AREAS		
	AREAS CHECKED		

FILE PATH = pw:\388039-pwnt1.aecomonline.local\PWAECOMMDR\Documents\01 Americas\Transportation\60269938 Circle\Phase II\000.CAD\006.Roadway\Sheets\60W25_Contract\DI60W25-sht-Xssht-01

AECOM
303 EAST WACKER DRIVE, SUITE 1400
CHICAGO, IL 60601-5276
PHONE: (312) 373-7700 FAX: (312) 373-6800

DI60W25-sht-Xssht-01	DESIGNED - AFC	REVISED -
USER NAME = moronsk	DRAWN - AFC	REVISED -
PLOT SCALE = 10.0000 ' / in.	CHECKED - DBM	REVISED -
PLOT DATE = 5/15/2013	DATE - 5/14/2013	REVISED -

STATE OF ILLINOIS
DEPARTMENT OF TRANSPORTATION

MORGAN STREET CROSS SECTION

SCALE: 1:5V,1:10H | SHEET 2 OF 45 SHEETS | STA. 3602+50.00 TO STA.3603+03.71

F.A.I. RTE.	SECTION	COUNTY	TOTAL SHEETS	SHEET NO.
90/94/290	2013-007R	COOK	317	274
		CONTRACT NO. 60W25		
	ILLINOIS FED. AID PROJECT			