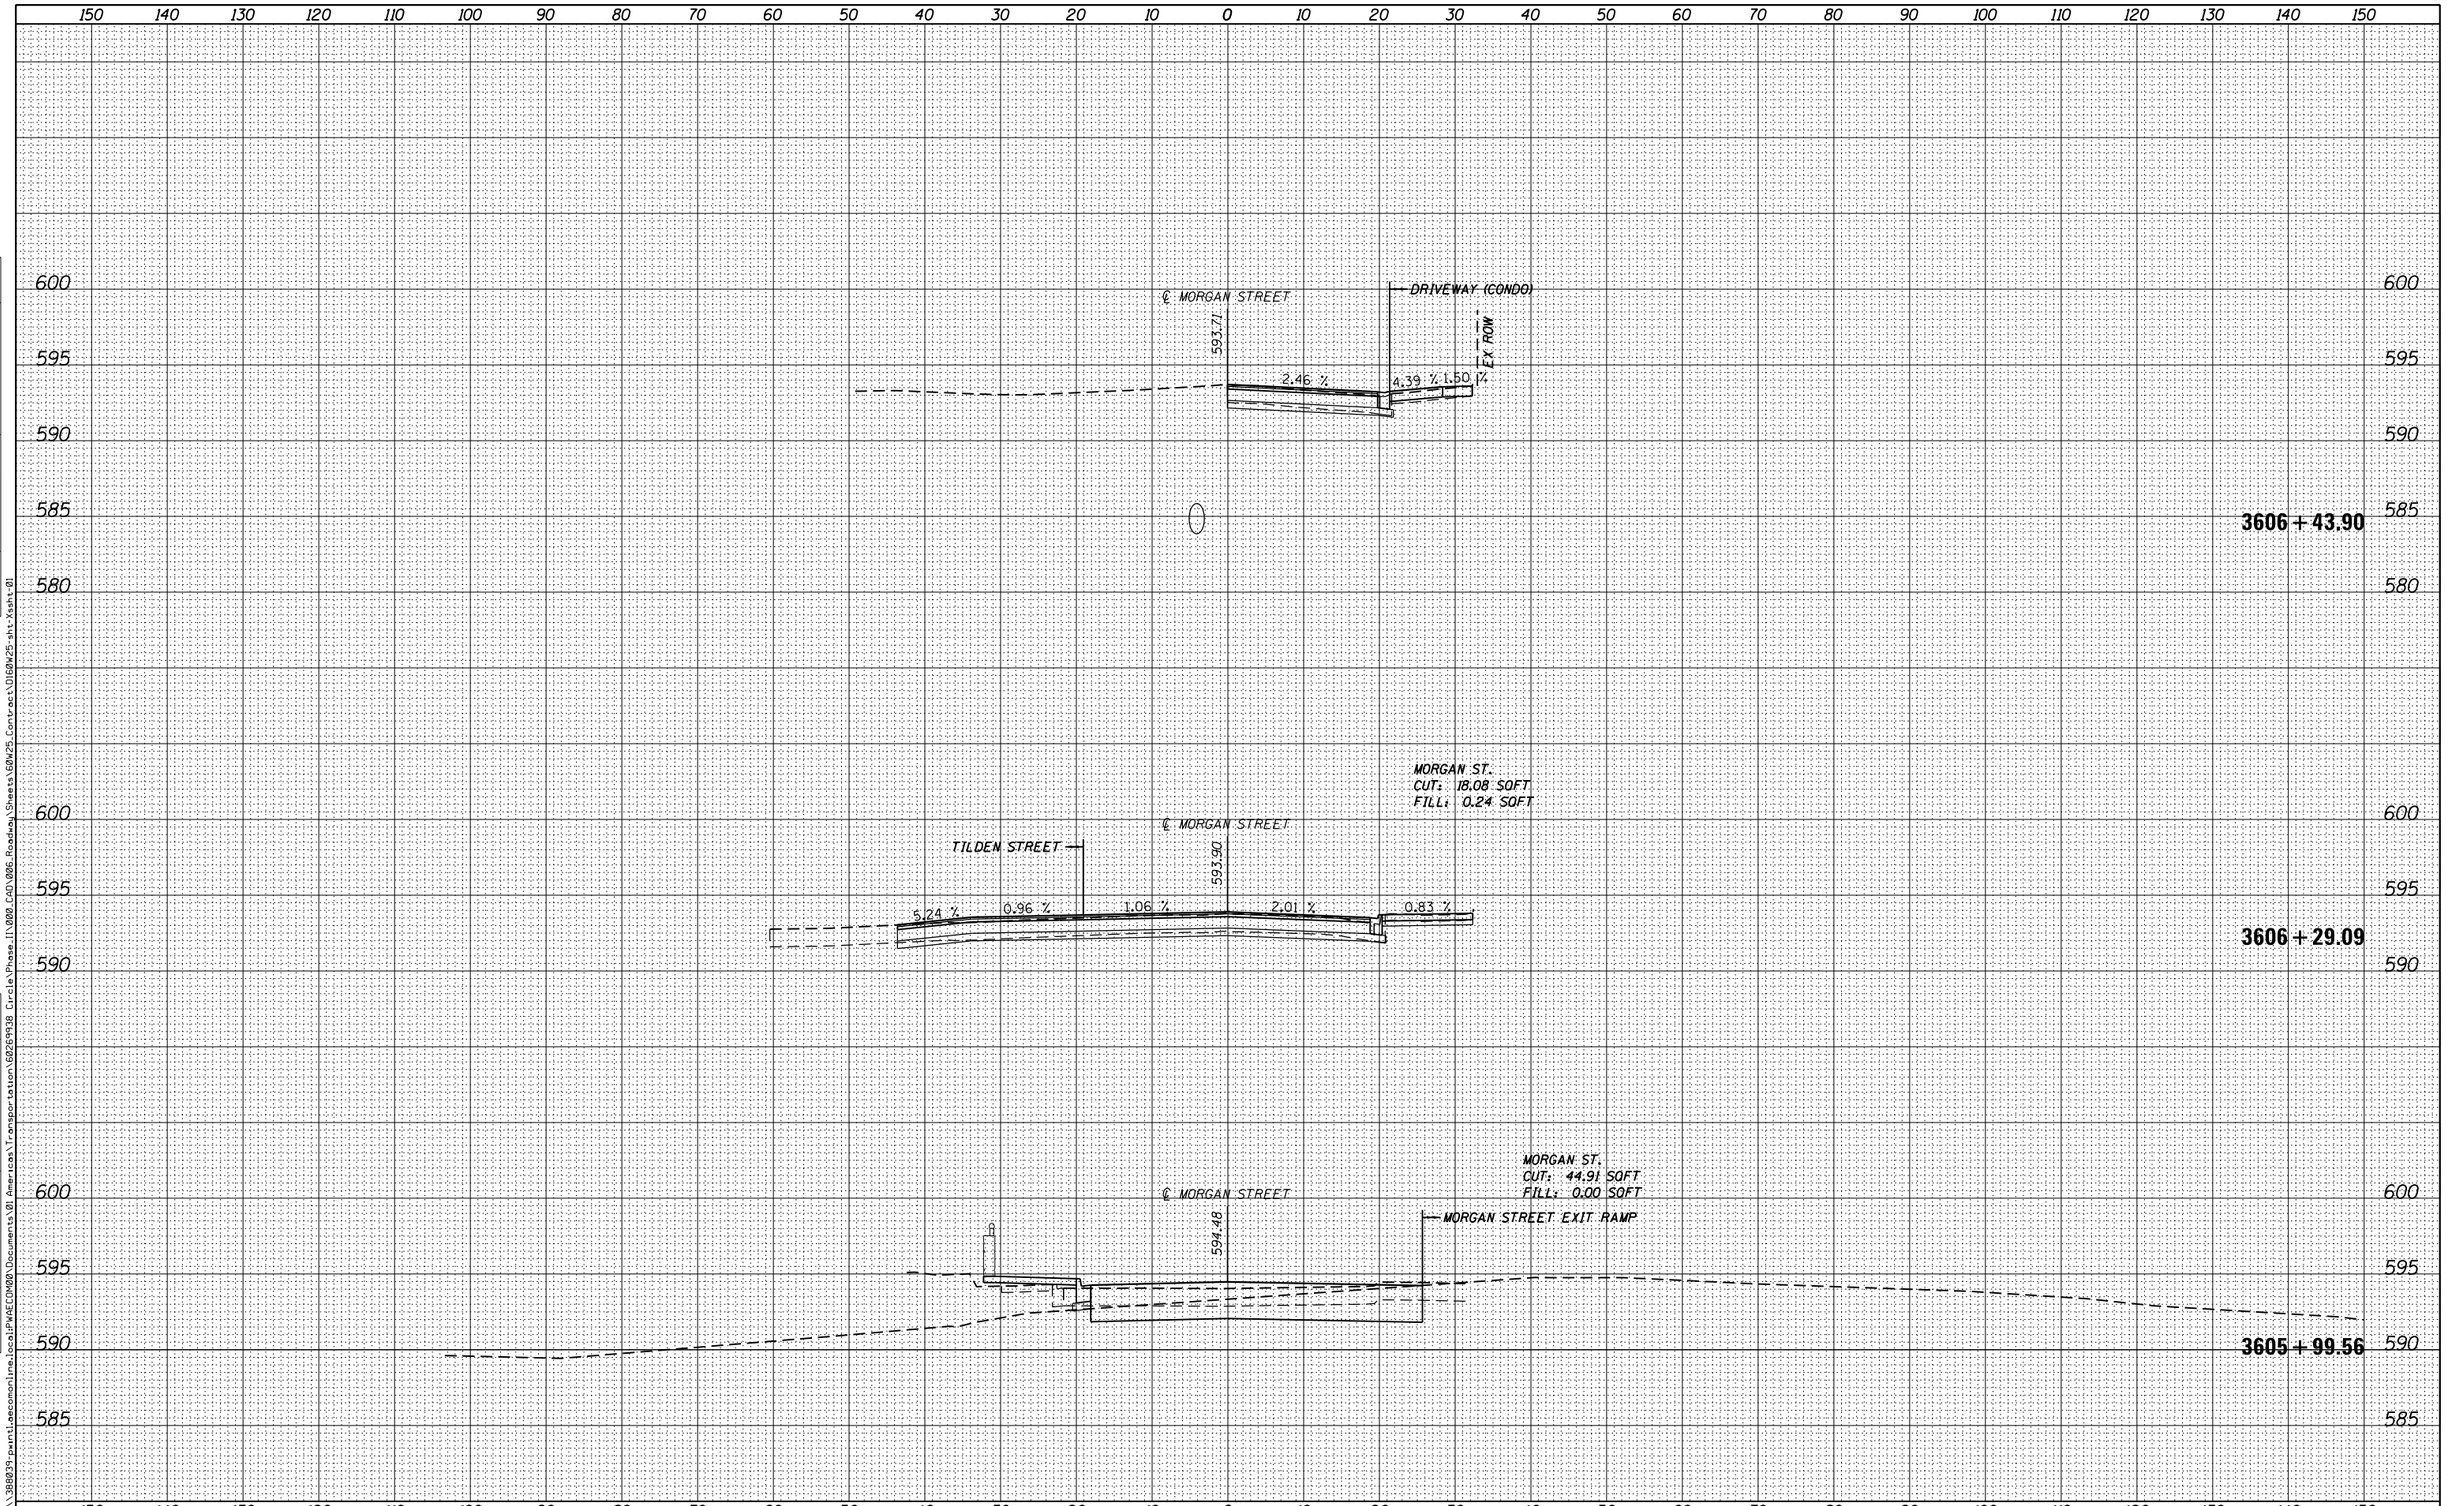

FINAL SURVEY	BY	DATE
NOTE BOOK	SURVEYED	
NO.	PLOTTED	
	TEMPLATE	
	AREAS	
	AREAS CHECKED	

ORIGINAL SURVEY	BY	DATE
NOTE BOOK	SURVEYED	
NO.	PLOTTED	
	TEMPLATE	
	AREAS	
	AREAS CHECKED	

FILE PATH = pw:\388039-pwnt1.aecomonline.local\PWAECOMDM01\Documents\01 Americas\Transportation\60269938 Circle\Phase II\000.CAD\006.Roadway\Sheets\60W25_Contract\D160W25-sht-Xssht-01

AECOM
303 EAST WACKER DRIVE, SUITE 1400
CHICAGO, IL 60601-5276
PHONE: (312) 373-7700 FAX: (312) 373-6800

D160W25-sht-Xssht-01	DESIGNED - AFC	REVISED -
USER NAME = moronsk	DRAWN - AFC	REVISED -
PLOT SCALE = 10.0000 ' / in.	CHECKED - DBM	REVISED -
PLOT DATE = 5/15/2013	DATE - 5/14/2013	REVISED -

STATE OF ILLINOIS
DEPARTMENT OF TRANSPORTATION

MORGAN STREET CROSS SECTION

SCALE: 1:5V,1:10H | SHEET 4 OF 45 SHEETS | STA. 3605+99.56 TO STA.3606+43.90

F.A.I. RTE.	SECTION	COUNTY	TOTAL SHEETS	SHEET NO.
90/94/290	2013-007R	COOK	317	276
		CONTRACT NO. 60W25		
	ILLINOIS FED. AID PROJECT			