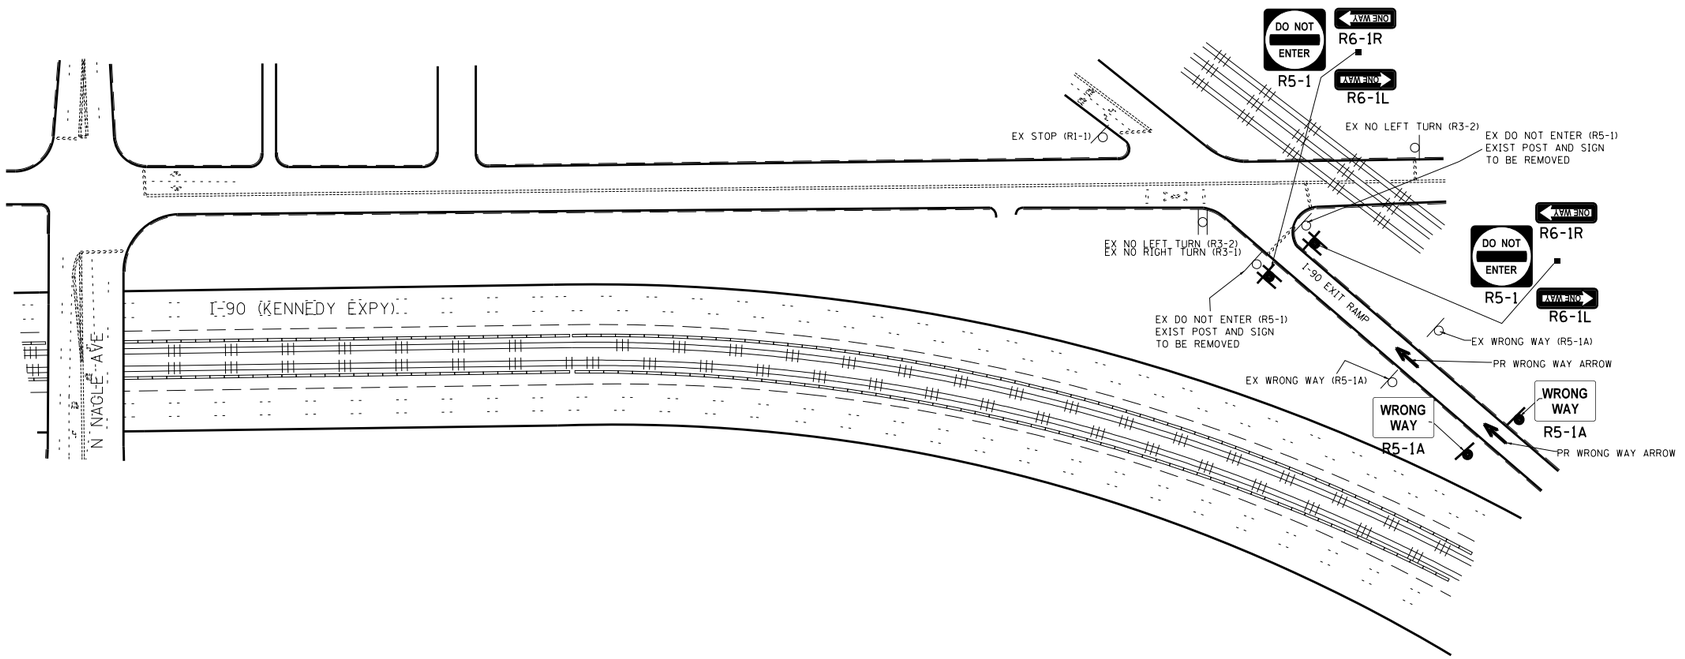

NOTE:
SIGN ASSEMBLIES GREATER THAN 16 SQUARE FEET REQUIRE TWO TELESCOPING STEEL SIGN SUPPORTS.

COOK COUNTY (NORTH) LOCATION NO. 10

FILE NAME = c:\pw_work\pwidot\smithcj\d0340446\Design-sht-RampSignage-CookCo.dgn	USER NAME = SMITHCJ	DESIGNED -	REVISED -
		DRAWN -	REVISED -
	PLOT SCALE = 100.0000 ' / in.	CHECKED -	REVISED -
Default	PLOT DATE = 5/24/2013	DATE -	REVISED -

STATE OF ILLINOIS
DEPARTMENT OF TRANSPORTATION

WESTBOUND I-90 (KENNEDY EXPY) TO N NAGLE AVENUE
SIGNAGE PLAN

SCALE: | SHEET OF SHEETS | STA. | TO STA.

F.A. RTE.	SECTION	COUNTY	TOTAL SHEETS	SHEET NO.
	2013-024-SG	VARIOUS	90	30
		CONTRACT NO. 60W50		
	ILLINOIS FED. AID PROJECT			