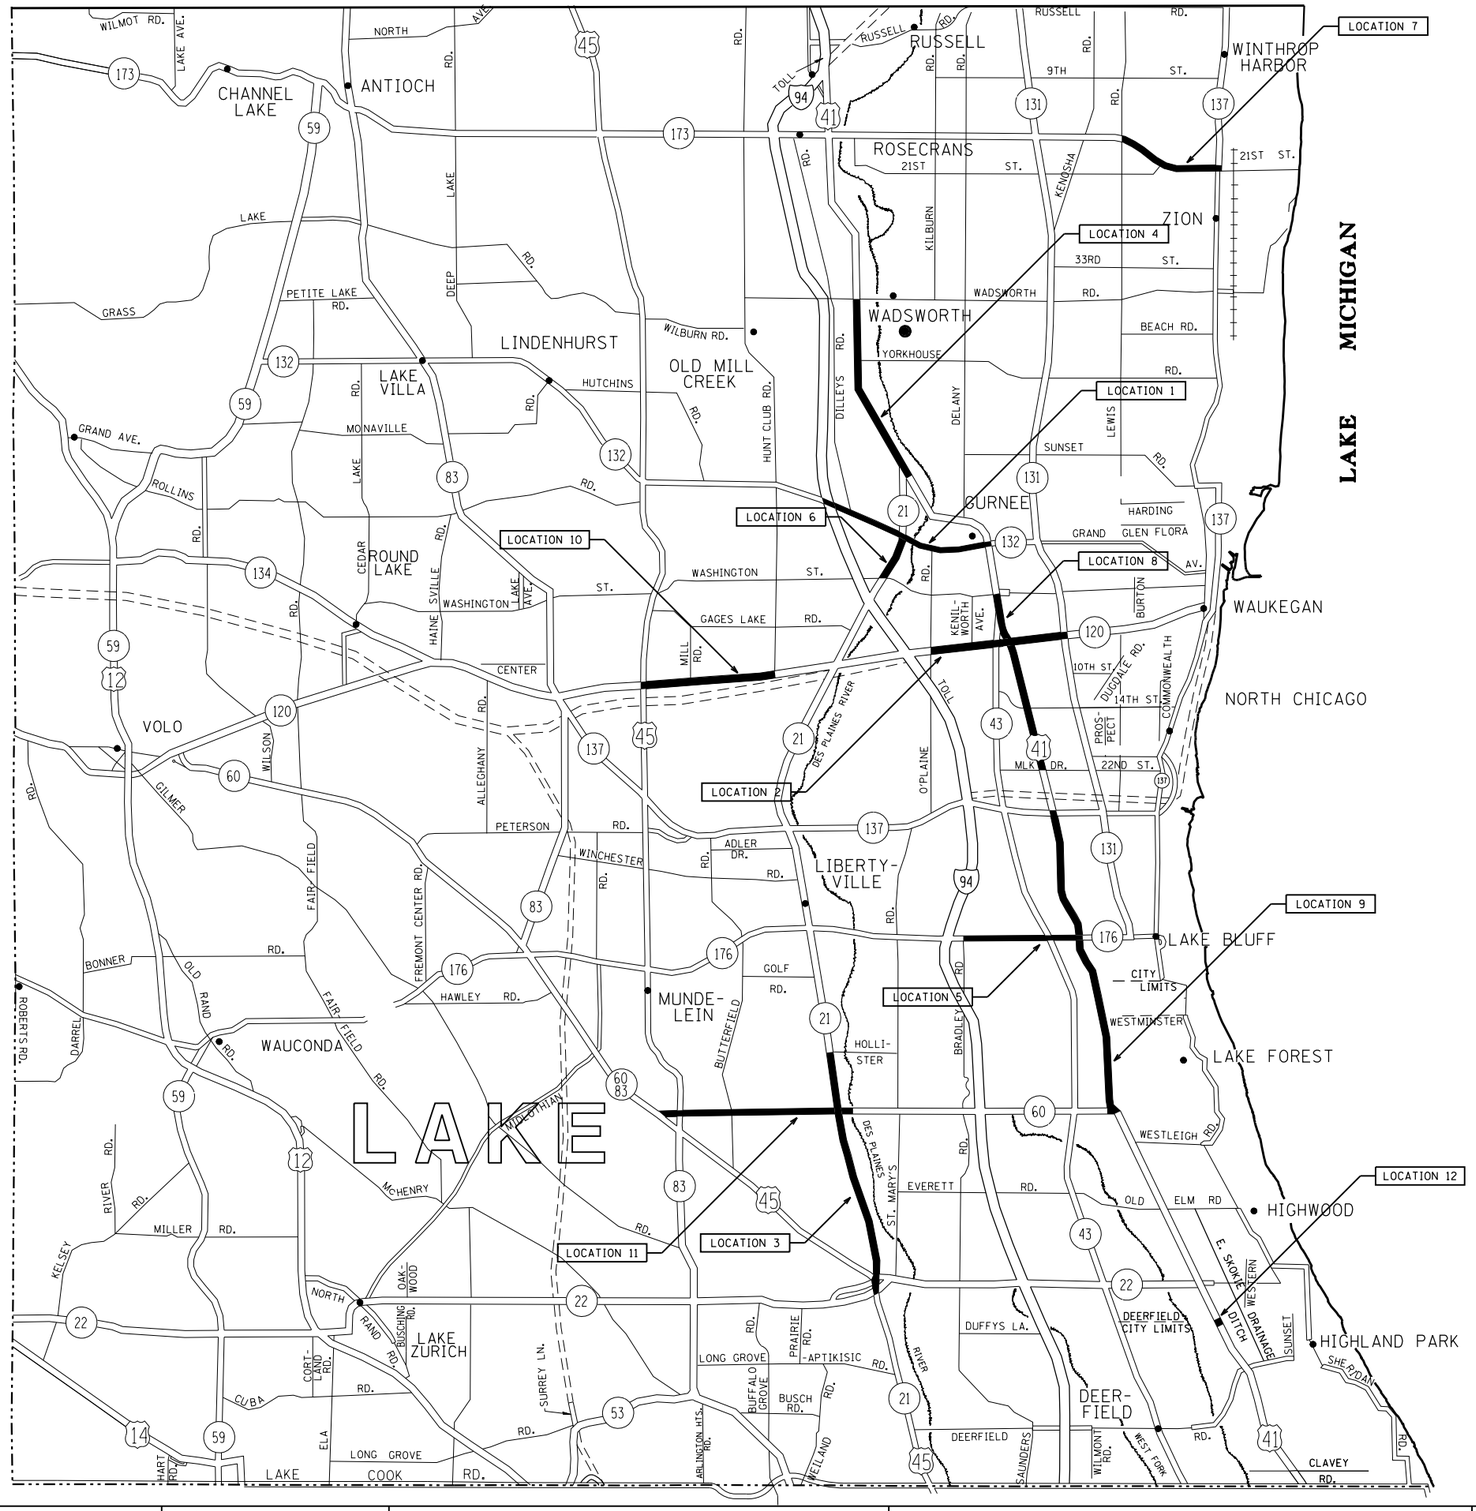

FILE NAME =	USER NAME = PencePL	DESIGNED -	REVISED -	STATE OF ILLINOIS DEPARTMENT OF TRANSPORTATION	GENERAL LOCATION MAP LAKE COUNTY	F.A. RTE.	SECTION	COUNTY	TOTAL SHEETS / SHEET NO.
c:\pw_work\pwidot\pencepl\d0335178\HMA-LAKE-EASTERN-Design.dgn		DRAWN -	REVISED -			VAR.	2013-027 RS	LAKE	53 / 4
	PLOT SCALE = 100.0000 ' / in.	CHECKED -	REVISED -					CONTRACT NO. 60W63	
	PLOT DATE = 5/22/2013	DATE -	REVISED -		SCALE: SHEET OF SHEETS STA. TO STA.		ILLINOIS FED. AID PROJECT		