


| BENCHMARK | | |
|---|---|---|
| BENCHMARK | ELEVATION | DESCRIPTION |
| BM11 | 443.04 | CUT SQUARE ON THE TOP CENTER OF THE NORTH HEADWALL OF AN ACROSS ROAD CULVERT. 57.05' LEFT OF THE CL OF RTE 13 WBL @ STA. 488+08.33 |

NOTES

1. EASTBOUND LANE CALLOUTS USE WESTBOUND LANE ALIGNMENT FOR STATION/OFFSET.
2. FOR ADDITIONAL REMOVAL ITEMS, SEE DRAINAGE AND UTILITY DRAWINGS, PAVEMENT MARKING AND SIGNING DRAWINGS AND SCHEDULE DRAWINGS.

0 50 100
SCALE IN FEET

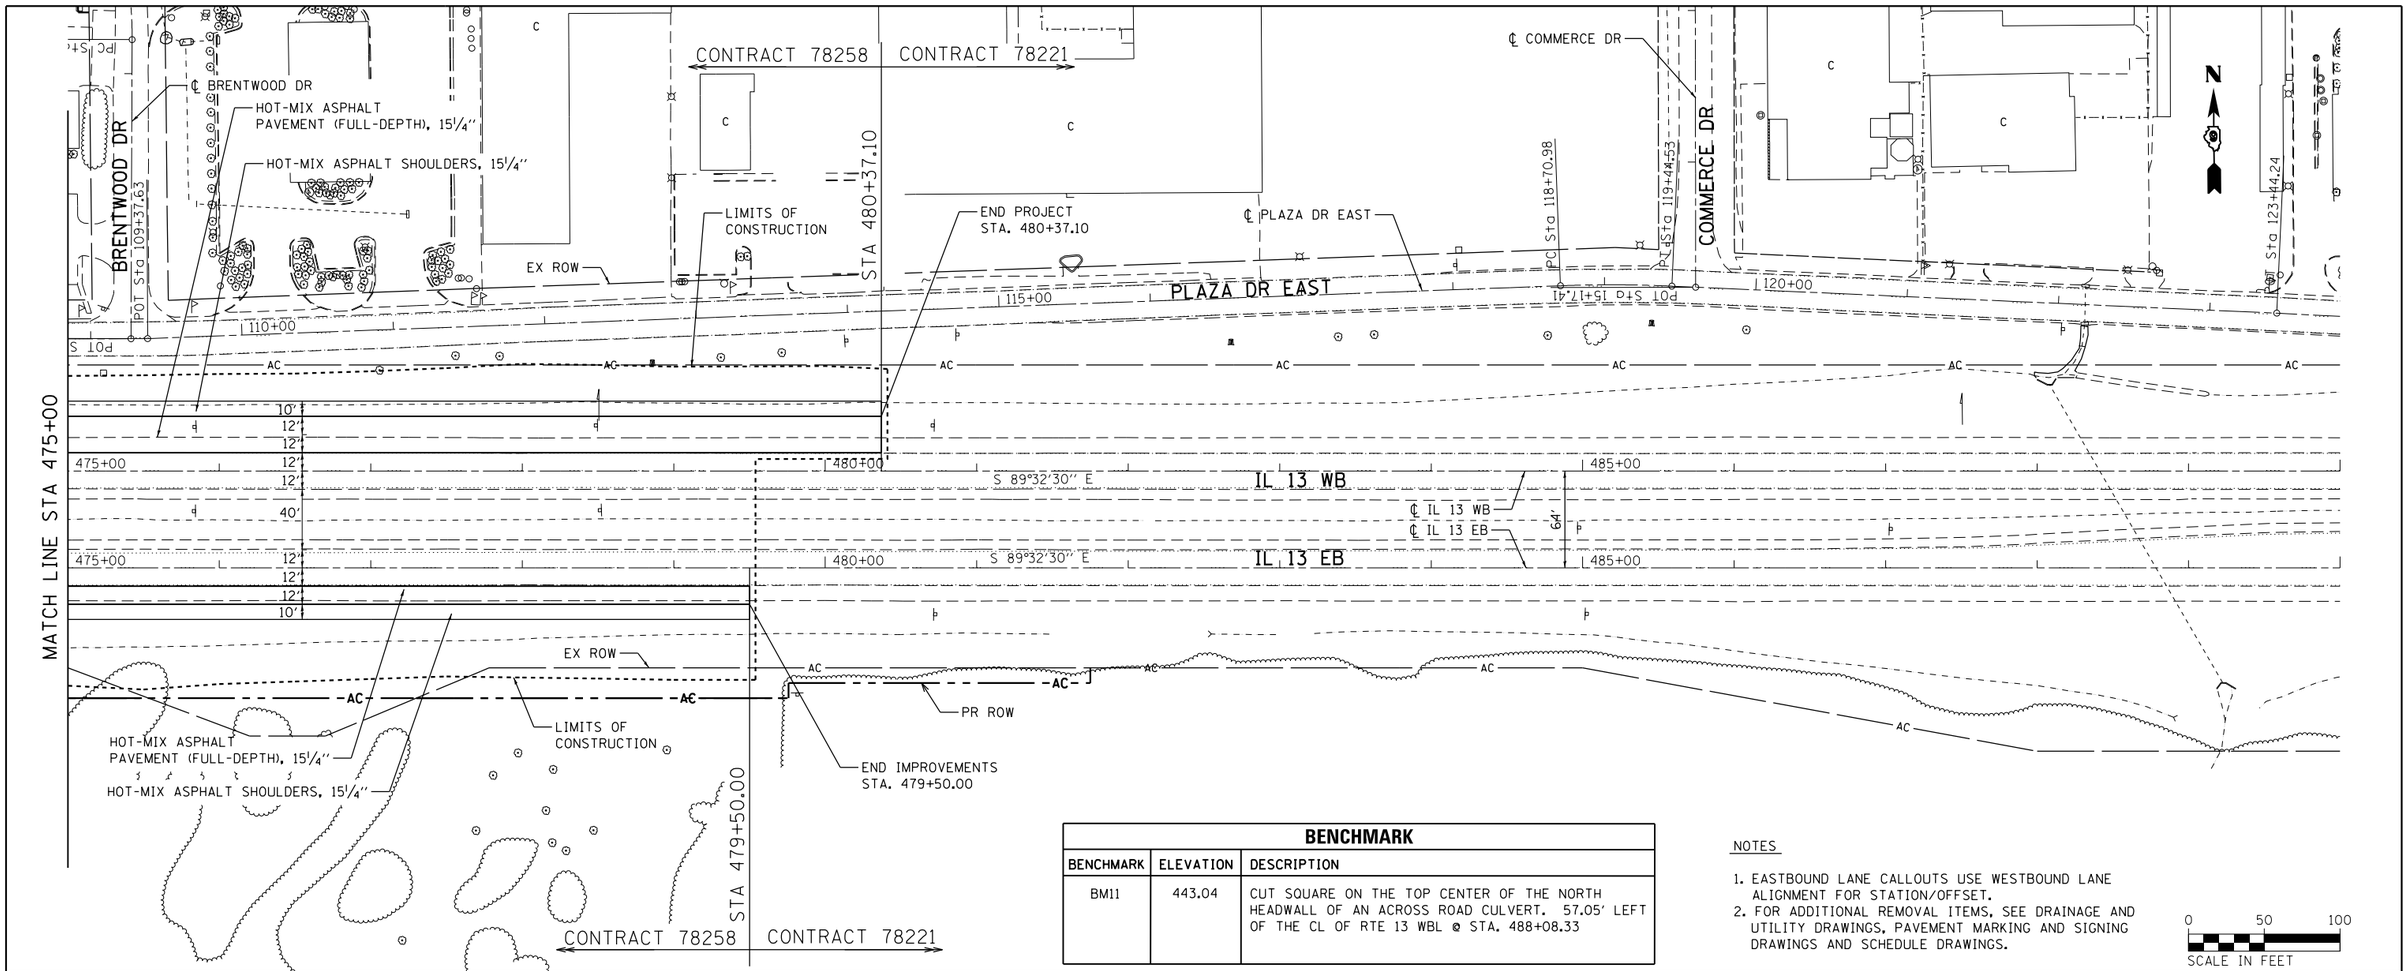


| PLAN | BY | DATE |
|---|---|---|
| SURVEYED | | |
| PLOTTED | | |
| ALIGNMENT CHECKED | | |
| RT. OF WAY CHECKED | | |
| CADD FILE NAME | | |
| NOTE BOOK NO. | | |

| PROFILE | BY | DATE |
|---|---|---|
| SURVEYED | | |
| PLOTTED | | |
| GRADES CHECKED | | |
| BM. NOTED | | |
| STRUCTURE NOTATNS CHKD | | |
| NOTE BOOK NO. | | |

| | | | |
|---|---|---|---|
| FILE NAME = c:\pw_work\pwidot\lavenderba\d0335666\D978258-sht-plnprf-04.dgn | USER NAME = lavenderba | DESIGNED - KN | REVISED - |
| | | DRAWN - AS | REVISED - |
| | PLOT SCALE = 100.0000 ' / in. | CHECKED - | REVISED - |
| | PLOT DATE = 3/22/2013 | DATE - | REVISED - |

CH2MHILL

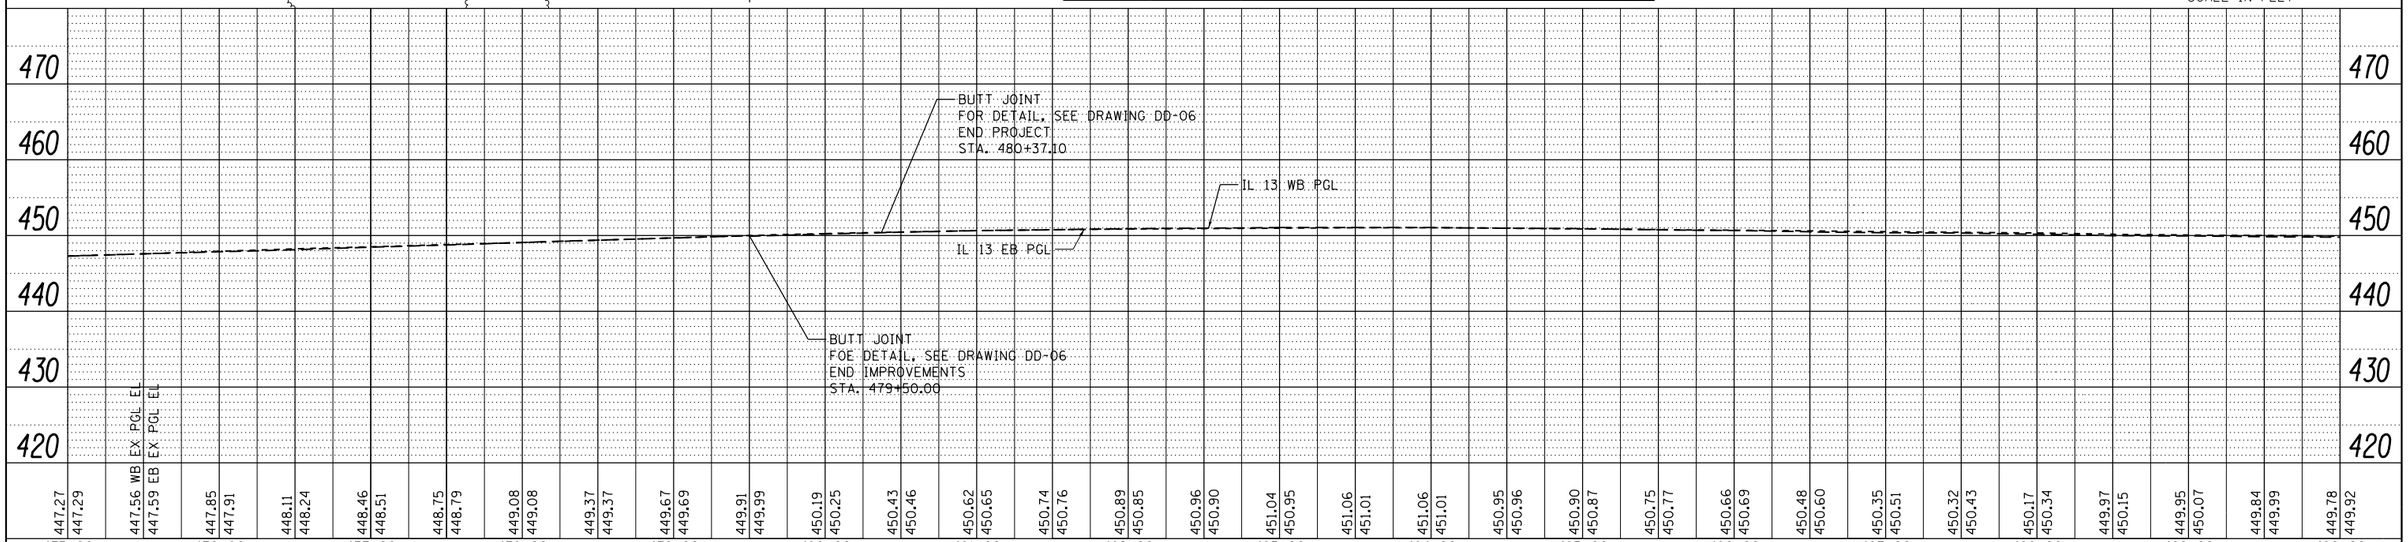**STATE OF ILLINOIS**
**DEPARTMENT OF TRANSPORTATION**

**ROADWAY PLAN AND PROFILE**
**IL 13**

SCALE: | SHEET NO. 4 OF 32 SHEETS | STA. 475+00.00 TO STA. 480+37.10

| F.A.P. RTE. | SECTION | COUNTY | TOTAL SHEETS | SHEET NO. |
|---|---|---|---|---|
| 331 | (1-4)R-2, N-4, TS-4 | WILLIAMSON | 381 | 100 |
| DRAWING NO. PL-04 | | CONTRACT NO. 78258 | | |
| | | ILLINOIS FED. AID PROJECT | | |