BENCHMARK		
BENCHMARK	ELEVATION	DESCRIPTION
BM10	440.60	CUT SQUARE ON THE SE CORNER OF THE FOUNDATION OF AN ABOVE GROUND SIGNAL CONTROL BOX IN THE NW QUADRANT OF RTE 13 WBL AND DIVISION ST, AT CARTERVILLE 69.05' LEFT OF THE CL OF RTE 13 WBL @ STA. 465+73.58

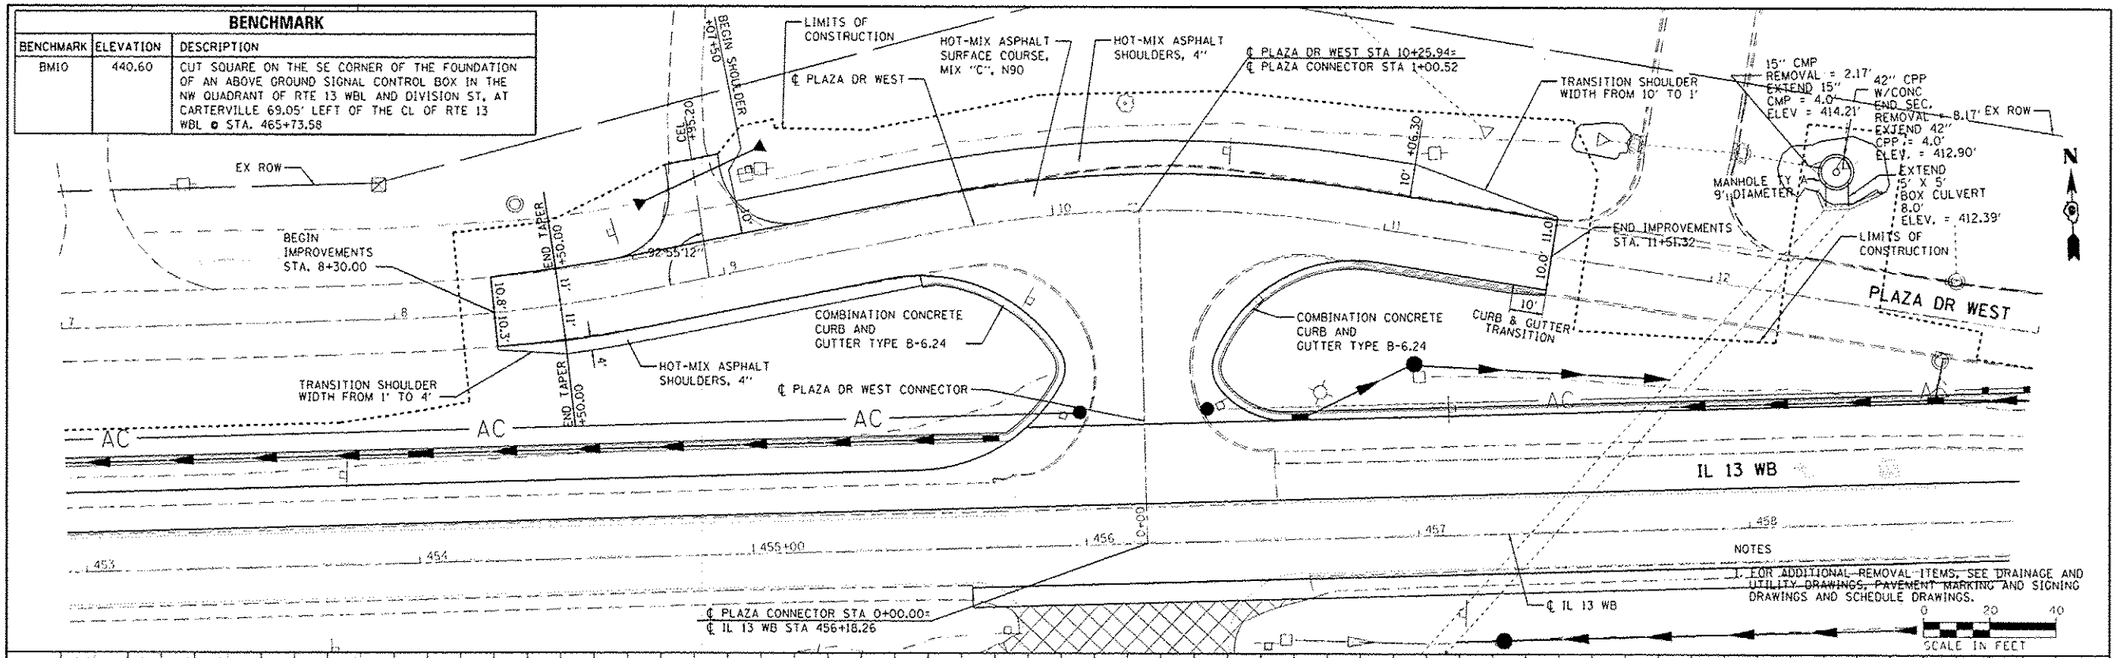

NOTES

1. FOR ADDITIONAL REMOVAL ITEMS, SEE DRAINAGE AND UTILITY DRAWINGS, PAVEMENT MARKING AND SIGNING DRAWINGS AND SCHEDULE DRAWINGS.

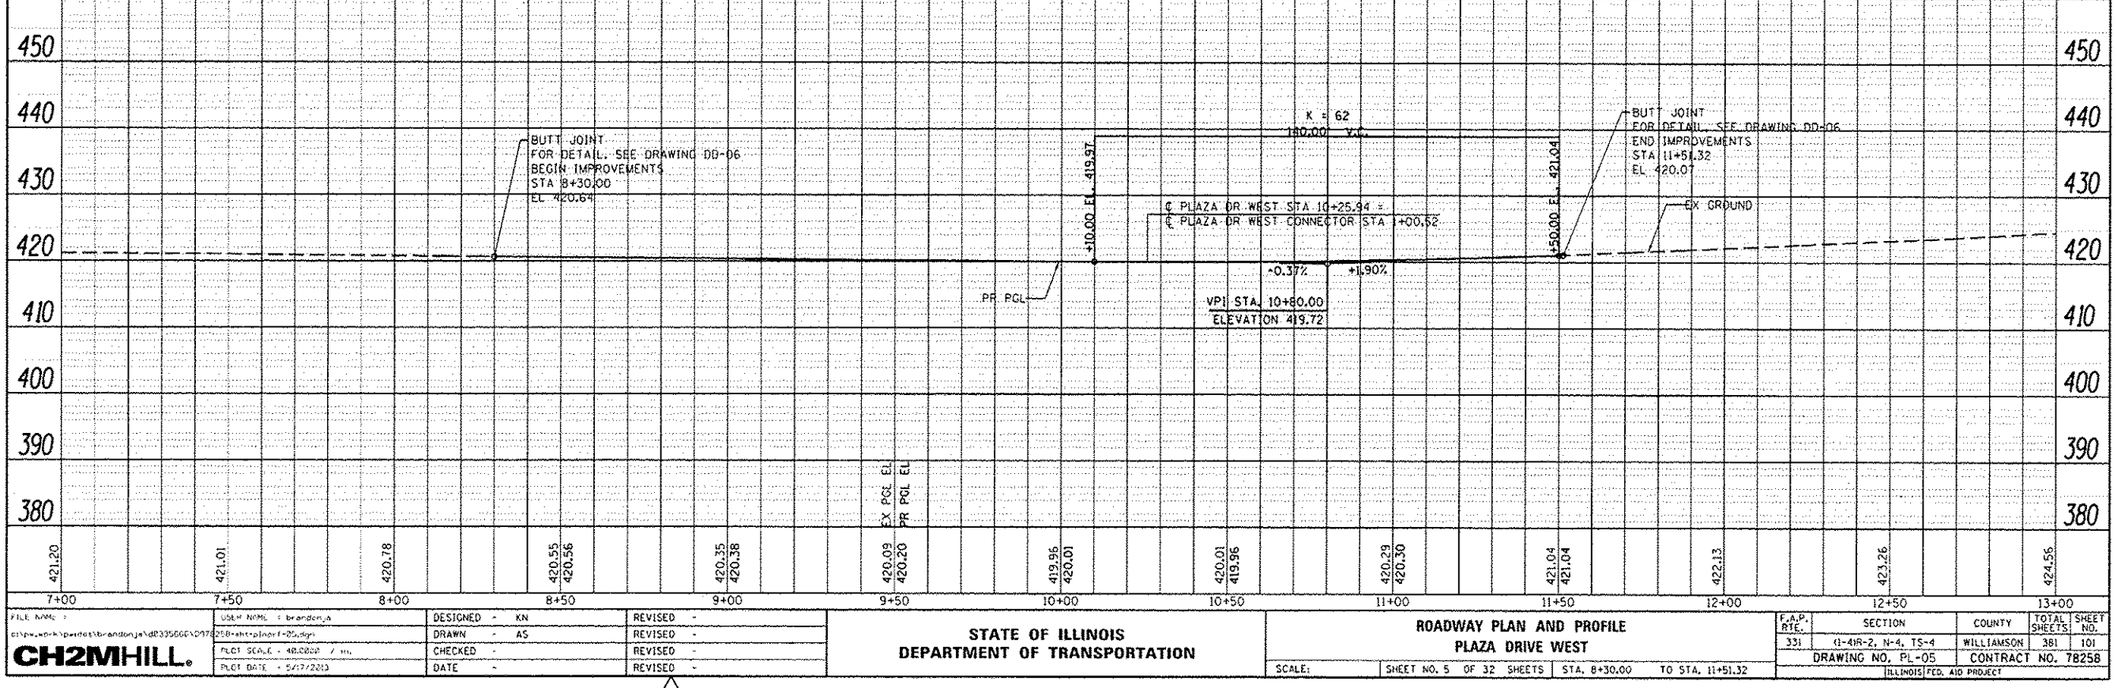

FILE NAME = c:\pw_work\pwidot\brandonja\d0335666\D978258-sht-plnprf-26.dgn	USER NAME = brandonja	DESIGNED - KN	REVISED -
		DRAWN - AS	REVISED -
	PLOT SCALE = 40.0000 ' / in.	CHECKED -	REVISED -
CH2MHILL.	PLOT DATE = 5/17/2013	DATE -	REVISED -

STATE OF ILLINOIS
DEPARTMENT OF TRANSPORTATION

ROADWAY PLAN AND PROFILE
PLAZA DRIVE WEST

SCALE: | SHEET NO. 5 OF 32 SHEETS | STA. 8+30.00 | TO STA. 11+51.32

F.A.P. RTE.	SECTION	COUNTY	TOTAL SHEETS	SHEET NO.
331	41-4R-2, N-4, TS-4	WILLIAMSON	381	101
	DRAWING NO. PL-05	CONTRACT NO. 78258		
	ILLINOIS FED. AID PROJECT			

⚠ REVISED SHEET 6-5-13