BENCHMARK		
BENCHMARK	ELEVATION	DESCRIPTION
BM11	443.04	CUT SQUARE ON THE TOP CENTER OF THE NORTH HEADWALL OF AN ACROSS ROAD CULVERT. 57.05' LEFT OF THE CL OF RTE 13 WBL @ STA. 488+08.33

NOTES:

1. FOR ADDITIONAL REMOVAL ITEMS, SEE DRAINAGE AND UTILITY DRAWINGS, PAVEMENT MARKING AND SIGNING DRAWINGS AND SCHEDULE DRAWINGS.

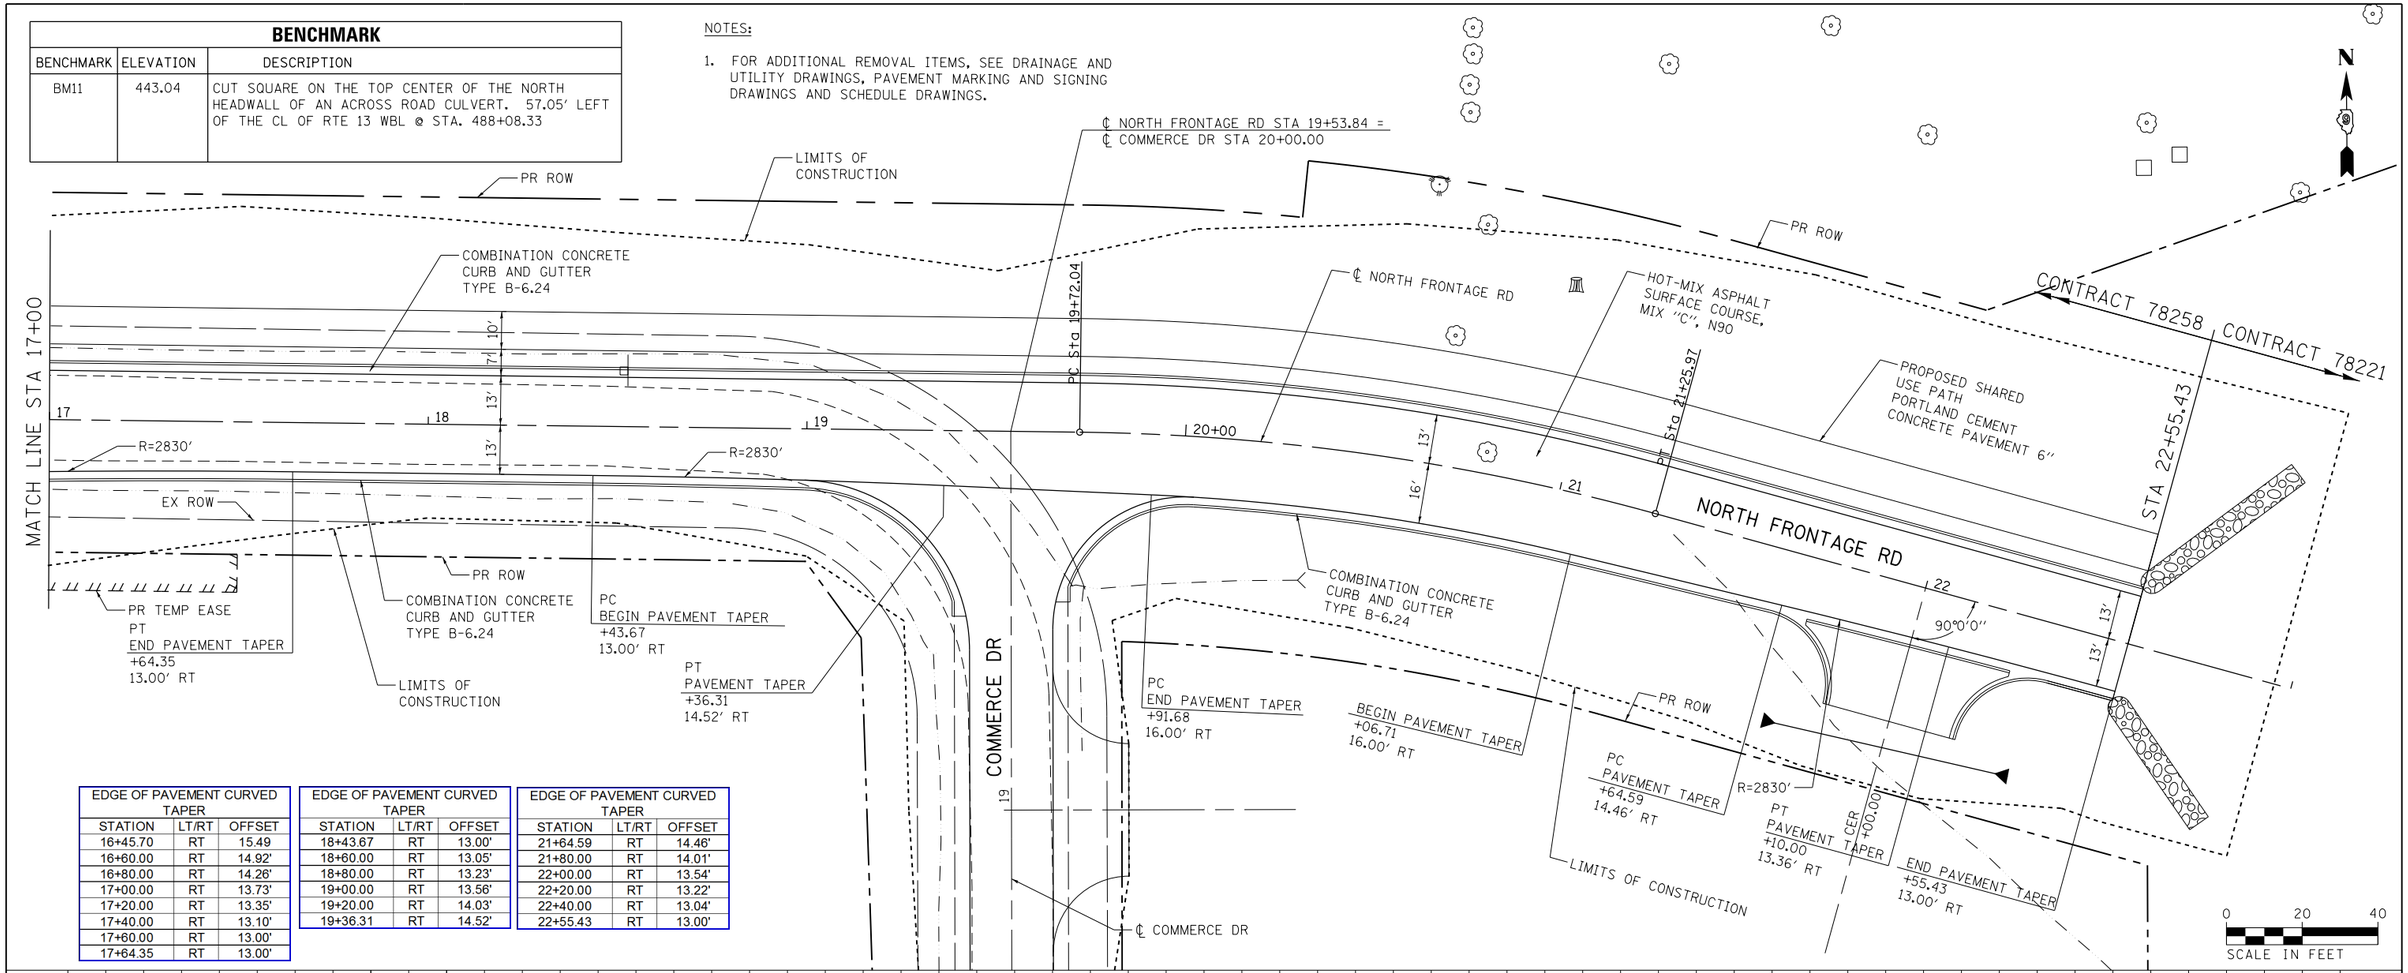

EDGE OF PAVEMENT CURVED TAPER		
STATION	LT/RT	OFFSET
16+45.70	RT	15.49
16+60.00	RT	14.92'
16+80.00	RT	14.26'
17+00.00	RT	13.73'
17+20.00	RT	13.35'
17+40.00	RT	13.10'
17+60.00	RT	13.00'
17+64.35	RT	13.00'

EDGE OF PAVEMENT CURVED TAPER		
STATION	LT/RT	OFFSET
18+43.67	RT	13.00'
18+60.00	RT	13.05'
18+80.00	RT	13.23'
19+00.00	RT	13.56'
19+20.00	RT	14.03'
19+36.31	RT	14.52'

EDGE OF PAVEMENT CURVED TAPER		
STATION	LT/RT	OFFSET
21+64.59	RT	14.46'
21+80.00	RT	14.01'
22+00.00	RT	13.54'
22+20.00	RT	13.22'
22+40.00	RT	13.04'
22+55.43	RT	13.00'

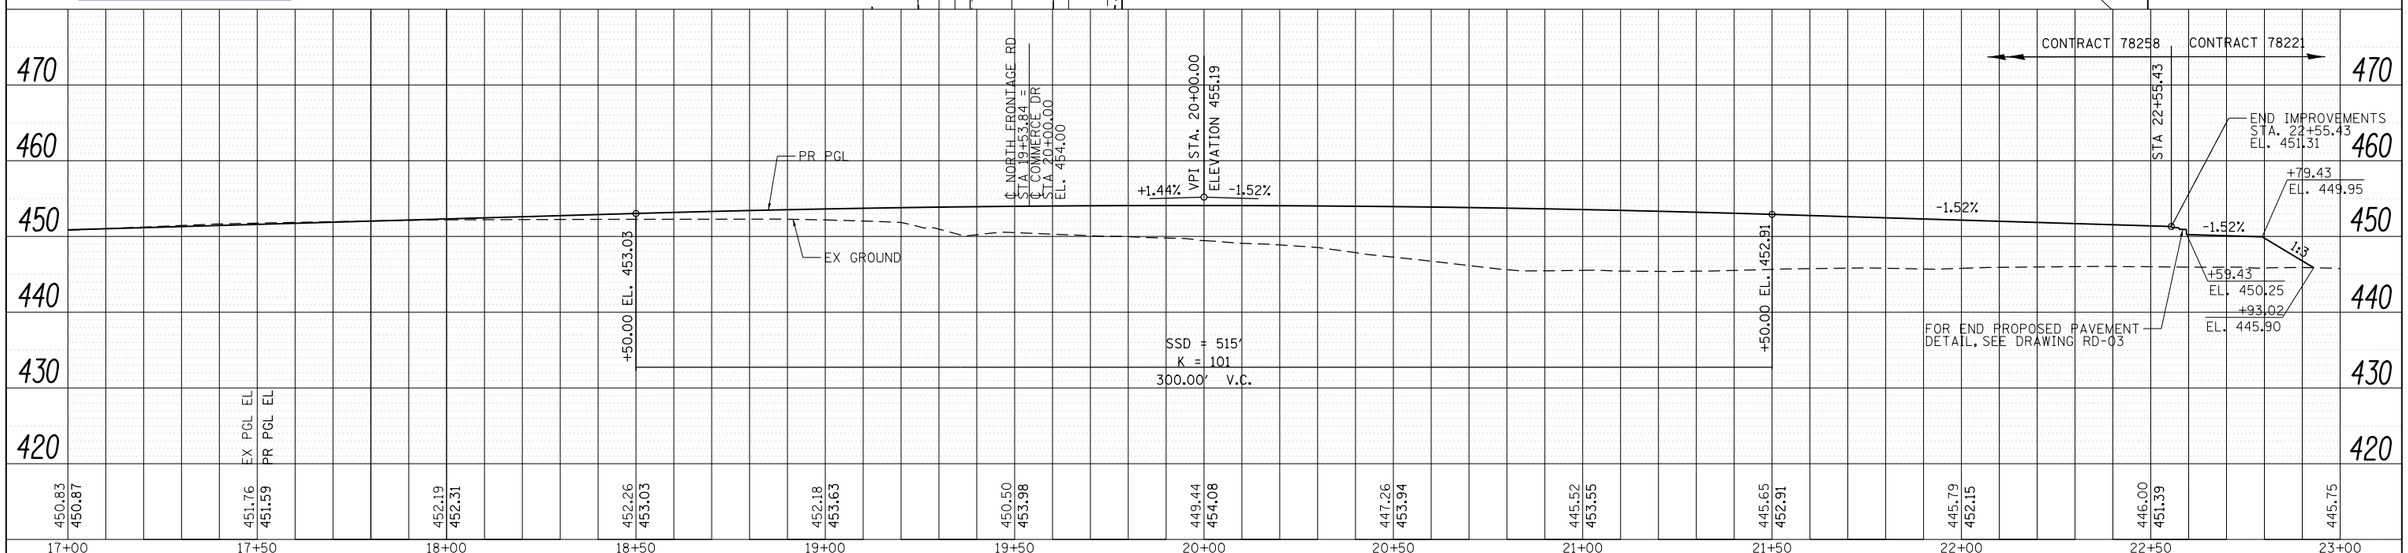

PLAN: SURVEYED ____ PLOTTED ____ DRAWN ____ CHECKED ____ R/T. OF WAY CHECKED ____ CADD FILE NAME ____ NOTE BOOK ____ NO. ____ BY ____ DATE ____

PROFILE: SURVEYED ____ PLOTTED ____ DRAWN ____ CHECKED ____ B.M. NOTED ____ STRUCTURE NOTATNS CHKD ____ NOTE BOOK ____ NO. ____ BY ____ DATE ____

FILE NAME = D978258-sht-plnprf-26.dgn	USER NAME = mfox	DESIGNED - KN	REVISED -
CH2MHILL		DRAWN - AS	REVISED -
	PLOT SCALE = 40.0000 ' / in.	CHECKED -	REVISED -
	PLOT DATE = 3/11/2013	DATE -	REVISED -

STATE OF ILLINOIS
DEPARTMENT OF TRANSPORTATION

ROADWAY PLAN AND PROFILE
NORTH FRONTAGE ROAD

SCALE: | SHEET NO. 26 OF 32 SHEETS | STA. 17+00.00 TO STA. 22+55.43

F.A.P. RTE.	SECTION	COUNTY	TOTAL SHEETS	SHEET NO.
331	(1-4)R-2, N-4, TS-4	WILLIAMSON	381	122
	DRAWING NO. PL-26	CONTRACT NO. 78258		
	ILLINOIS FED. AID PROJECT			