BENCHMARK		
BENCHMARK	ELEVATION	DESCRIPTION
BM11	443.04	CUT SQUARE ON THE TOP CENTER OF THE NORTH HEADWALL OF AN ACROSS ROAD CULVERT. 57.05' LEFT OF THE CL OF RTE 13 WBL @ STA. 488+08.33

NOTES:

1. FOR ADDITIONAL REMOVAL ITEMS, SEE DRAINAGE AND UTILITY DRAWINGS, PAVEMENT MARKING AND SIGNING DRAWINGS AND SCHEDULE DRAWINGS.

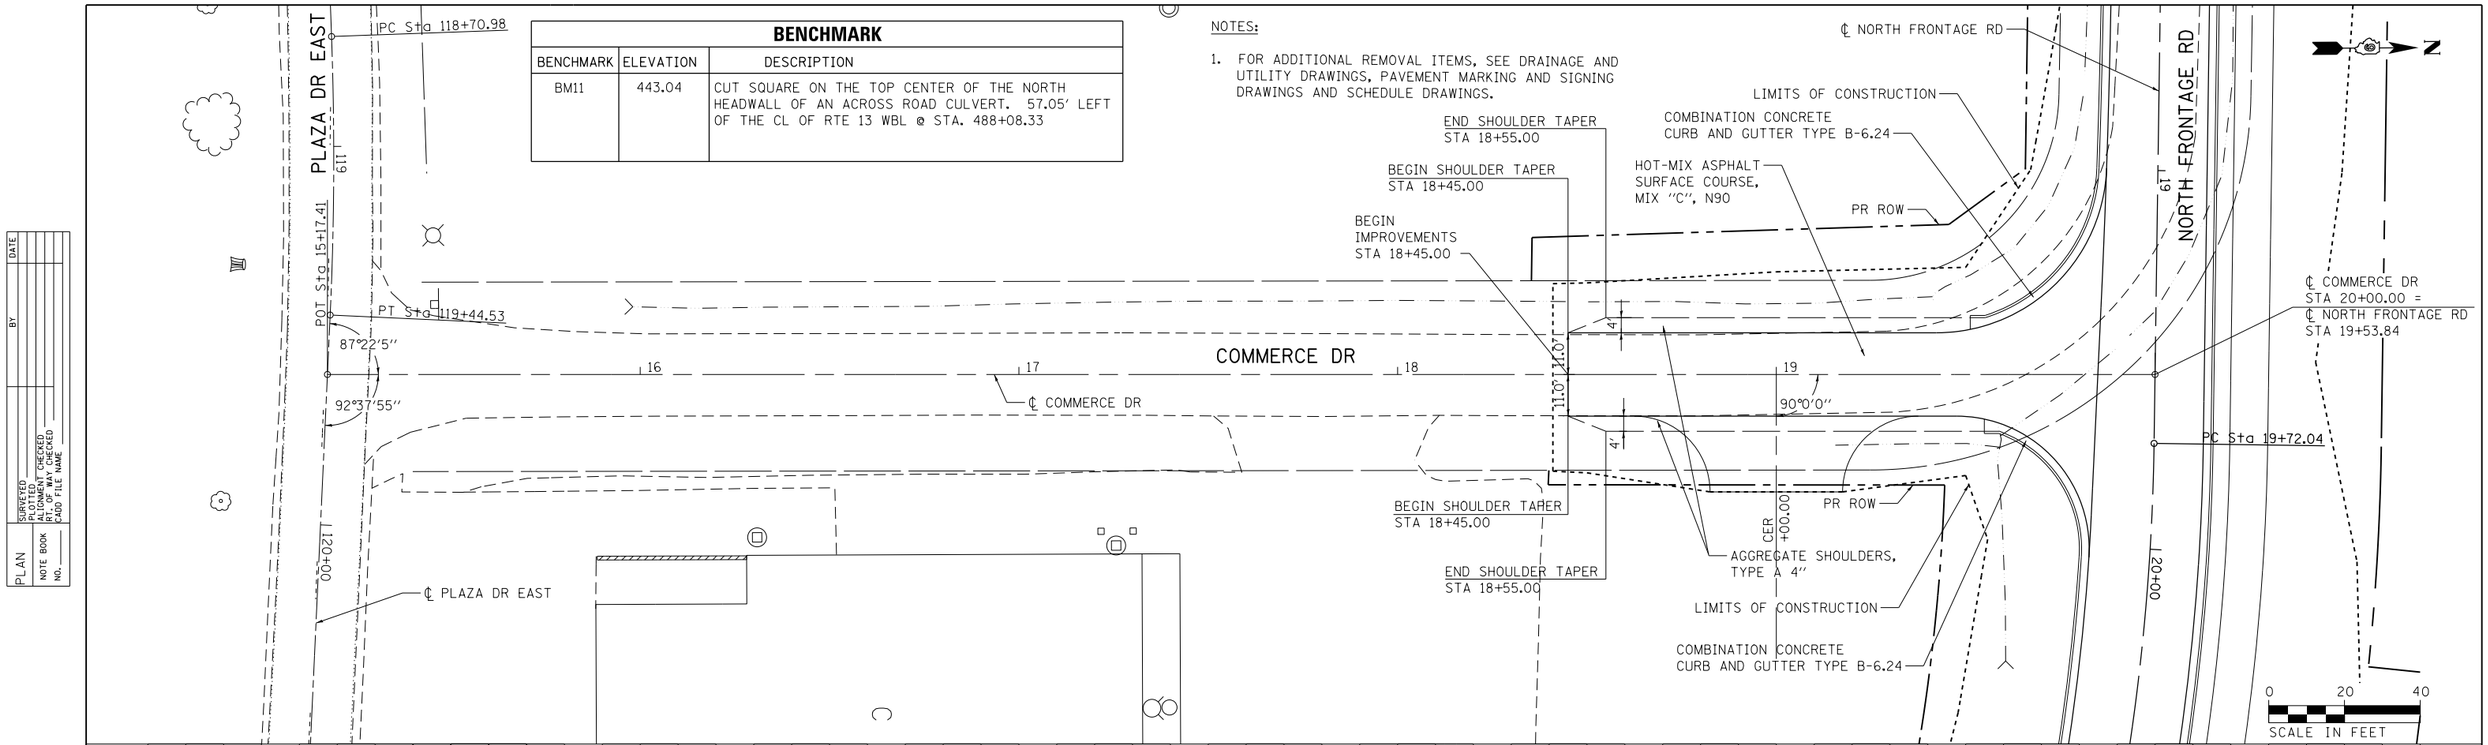

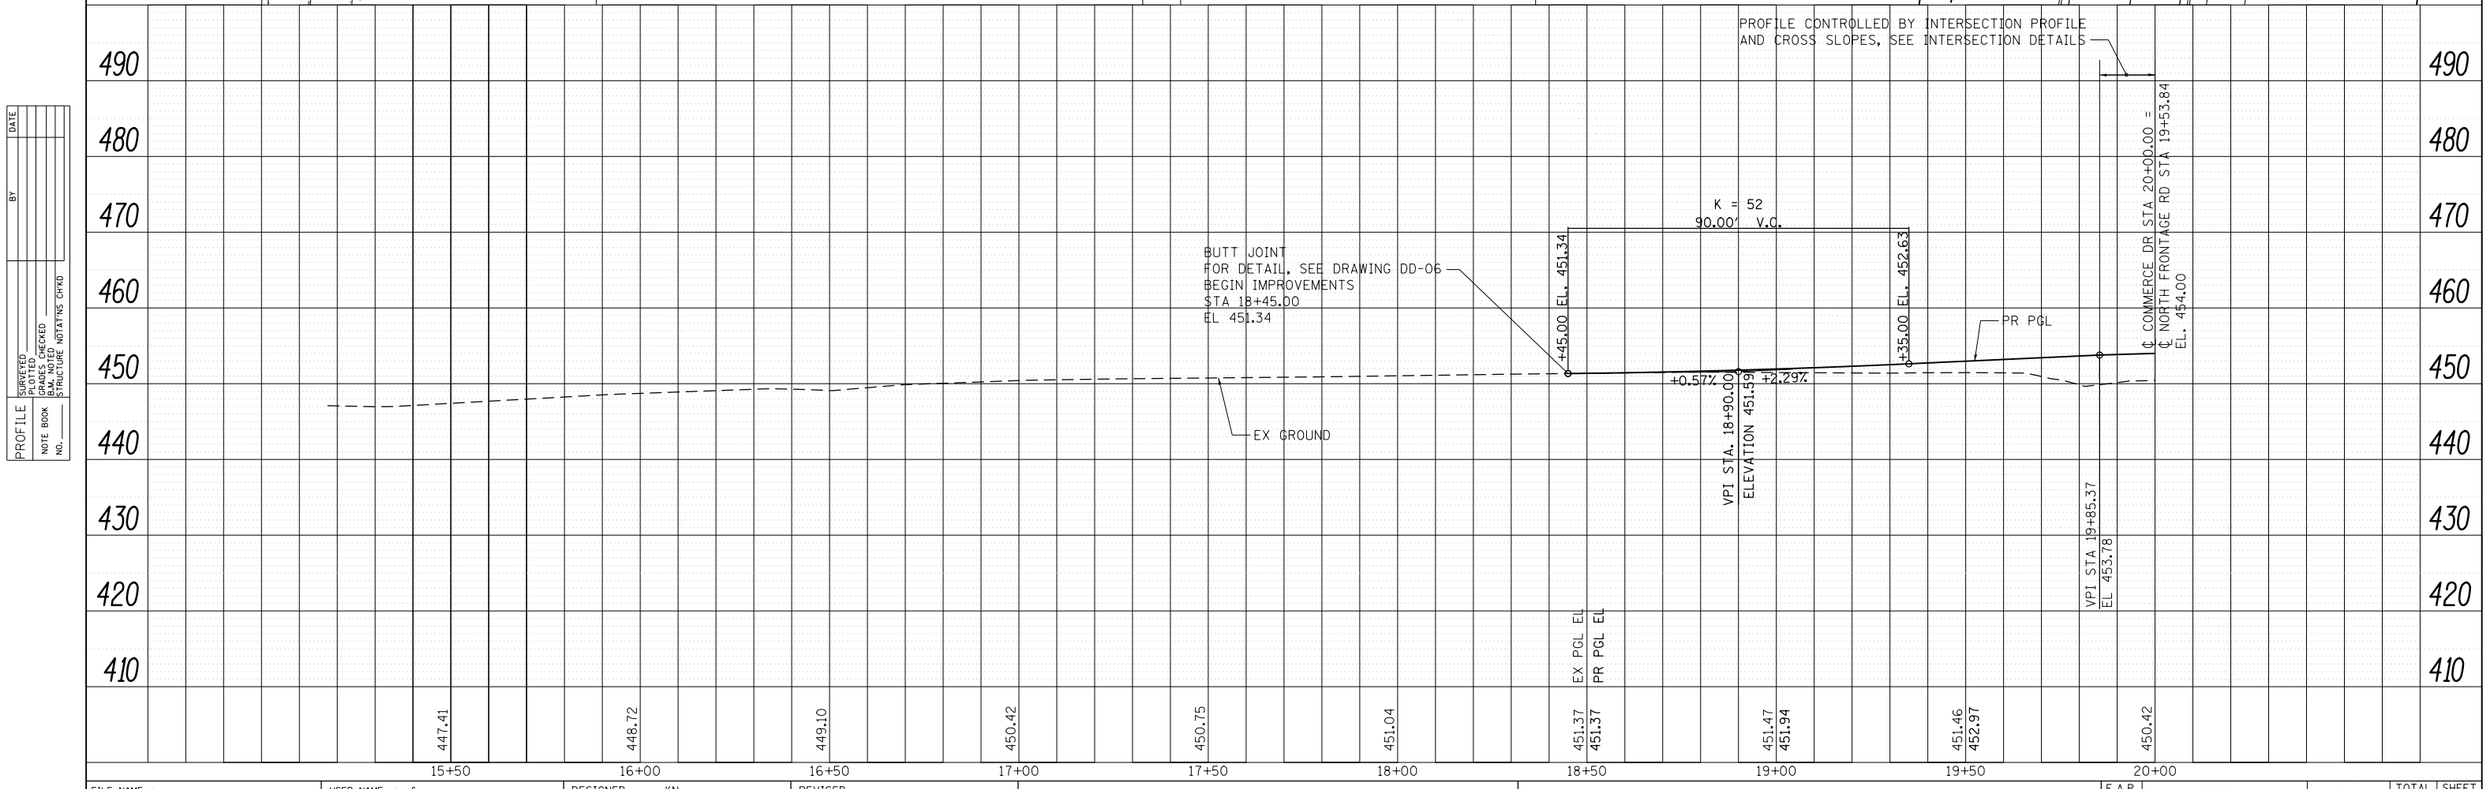

PLAN — SURVEYED; PLOTTED; CROSS CHECKED; ALIGNMENT CHECKED; RT. OF WAY CHECKED; CADD FILE NAME; NOTE BOOK; NO.; BY; DATE

PROFILE — SURVEYED; PLOTTED; CROSS CHECKED; B.M. NOTED; STRUCTURE NOTATNS CHKD; NOTE BOOK; NO.; BY; DATE

FILE NAME = D978258-sht-plnprf-32.dgn	USER NAME = mfox	DESIGNED - KN	REVISED -
		DRAWN - AS	REVISED -
	PLOT SCALE = 40.0000 ' / in.	CHECKED -	REVISED -
	PLOT DATE = 3/11/2013	DATE -	REVISED -

CH2MHILL

STATE OF ILLINOIS
DEPARTMENT OF TRANSPORTATION

ROADWAY PLAN AND PROFILE
COMMERCE DRIVE

SCALE: | SHEET NO. 32 OF 32 SHEETS | STA. 18+45.00 TO STA. 20+00.00

F.A.P. RTE.	SECTION	COUNTY	TOTAL SHEETS	SHEET NO.
331	(1-4)R-2, N-4, TS-4	WILLIAMSON	381	128
	DRAWING NO. PL-32	CONTRACT NO. 78258		
	ILLINOIS FED. AID PROJECT			